


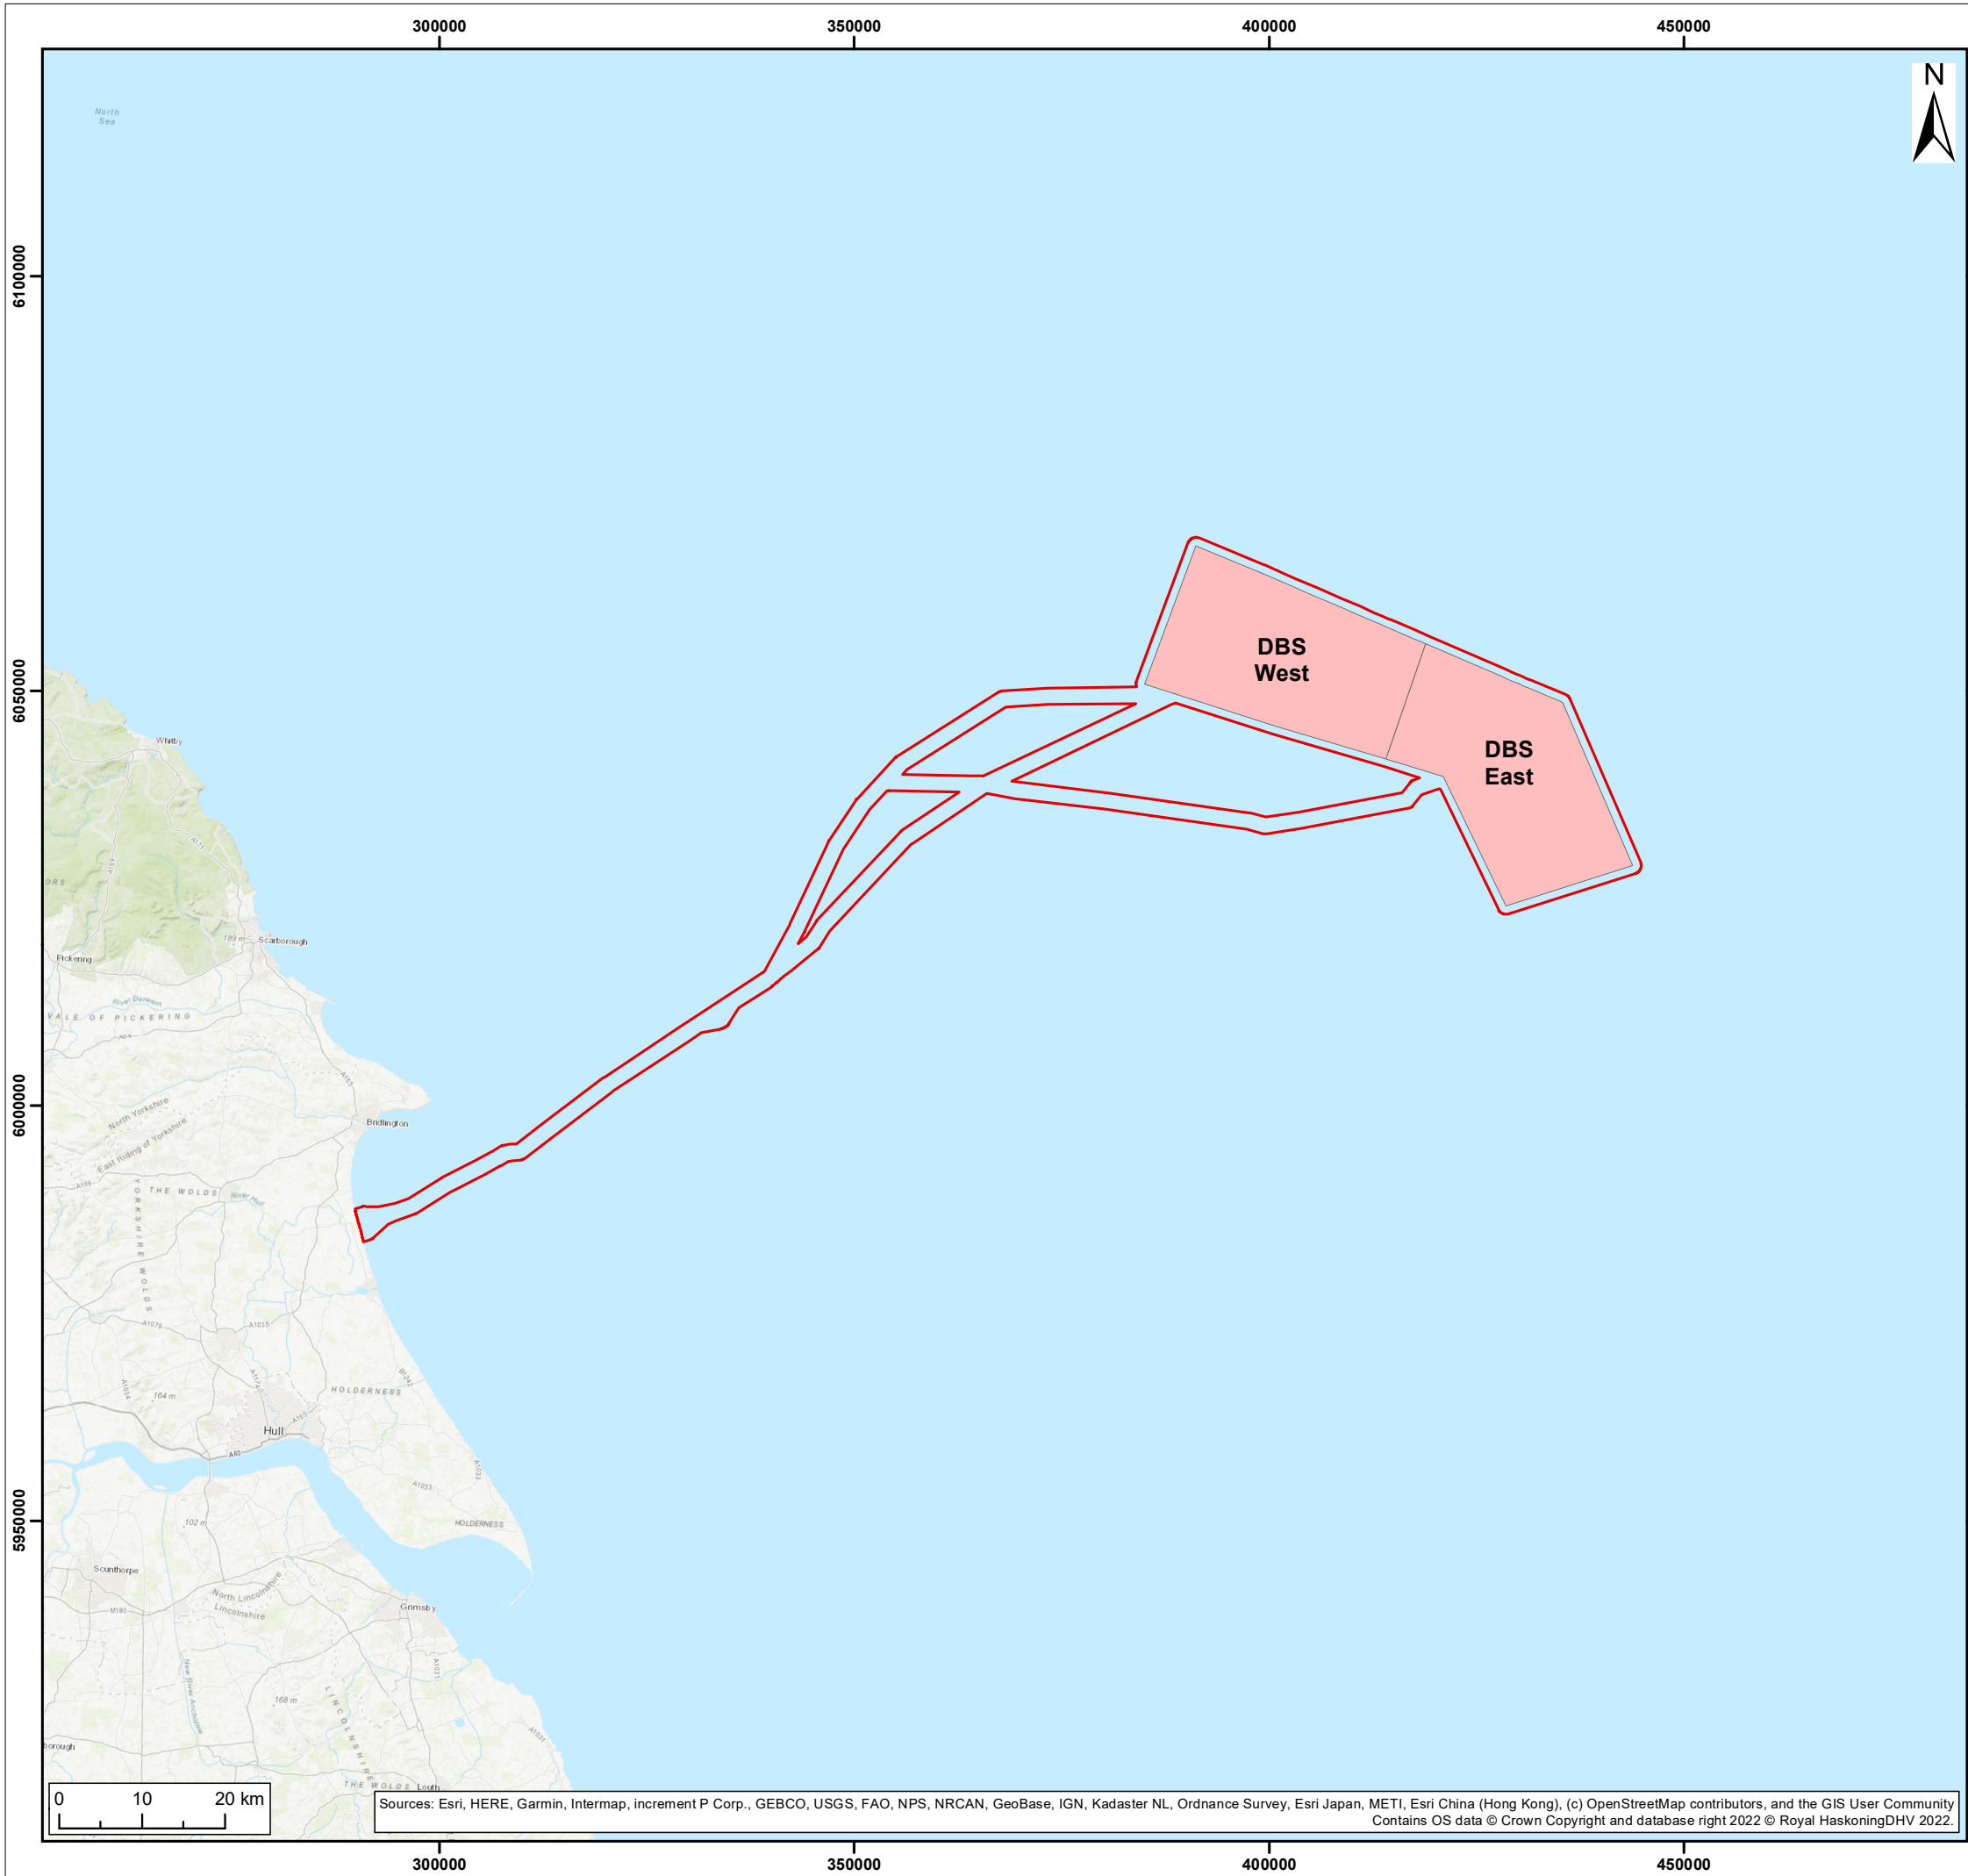

- Legend:
- Offshore Development Area
 - Array areas



S2	P01	25/01/2023	Suitable for Information		SB	CC
SUI	REV	DATE	DESCRIPTION		DRW	CHK

Title:

Offshore Overview

Figure: 5-1	Drawing No: PC2340-RHD-OF-DB-DR-Z-0343	
Co-ordinate system: WGS 1984 UTM Zone 31N	Page Size: A3	Scale: 1:800,000
Project: Dogger Bank South Offshore Wind Farms	Report: Preliminary Environmental Information Report	



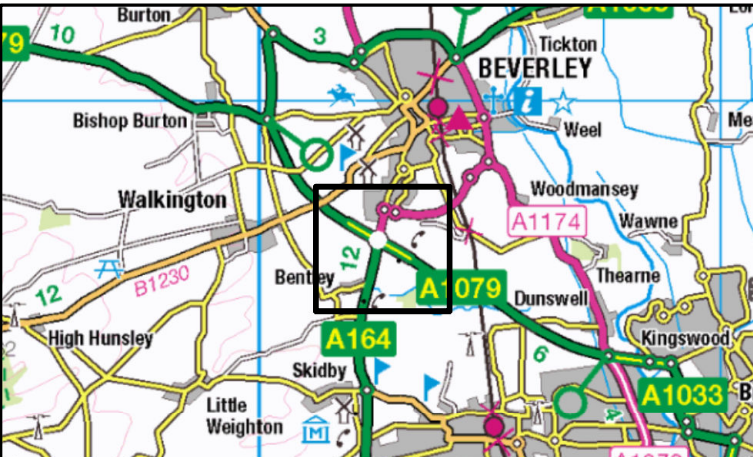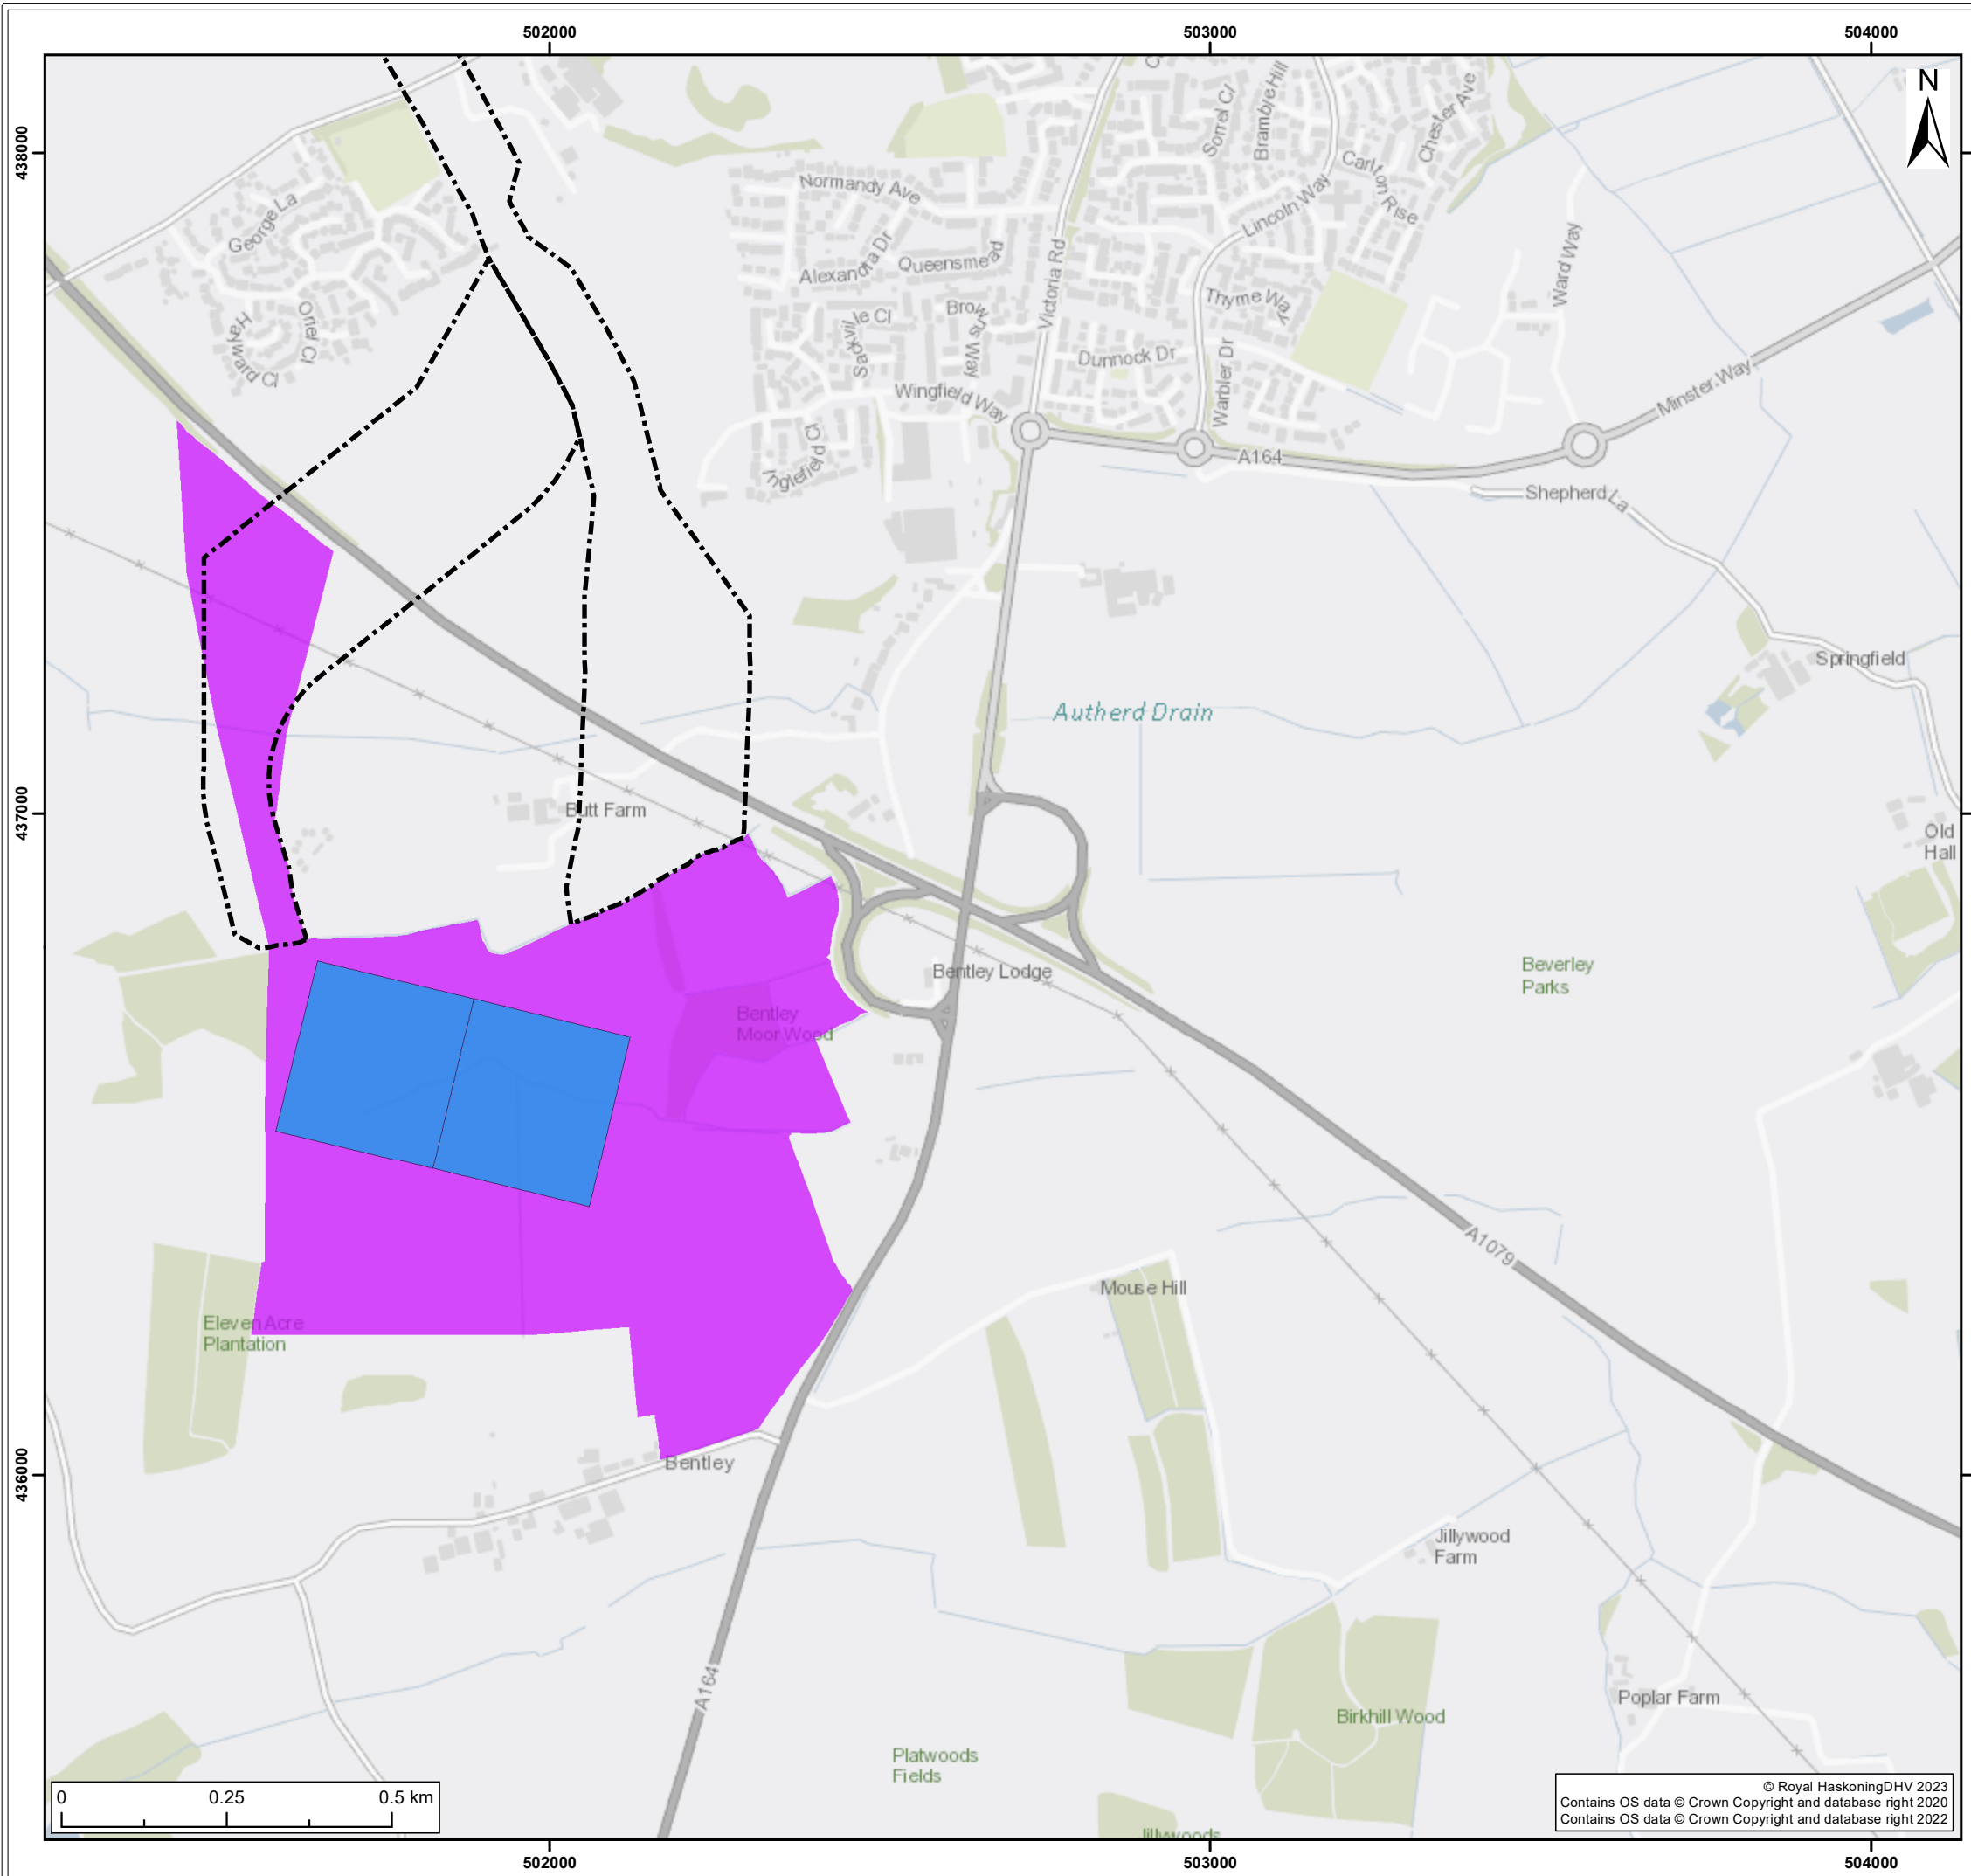

- Legend:
- Substation Zone 4
 - Indicative HVDC Substation Footprint
 - Indicative Preferred Onshore Cable Corridor


*Note: Indicative, subject to detailed design.
Substation footprint will also include cables,
temporary compounds and construction works.*

S2	P01	26/04/2023	Suitable for Information	SB	JF	RH
SUI	REV	DATE	DESCRIPTION	DRW	CHK	APR

Title:
Indicative Development Scenarios - Substation Scenario 1
(Two HVDC substations in Substation Zone 4)

Figure: 5-2a	Drawing No: PC2340-RHD-ON-SB-DR-Z-0346		
Co-ordinate system: British National Grid		Page Size: A3	Scale: 1:10,000
Project: Dogger Bank South Offshore Wind Farms		Report: Preliminary Environmental Information Report	



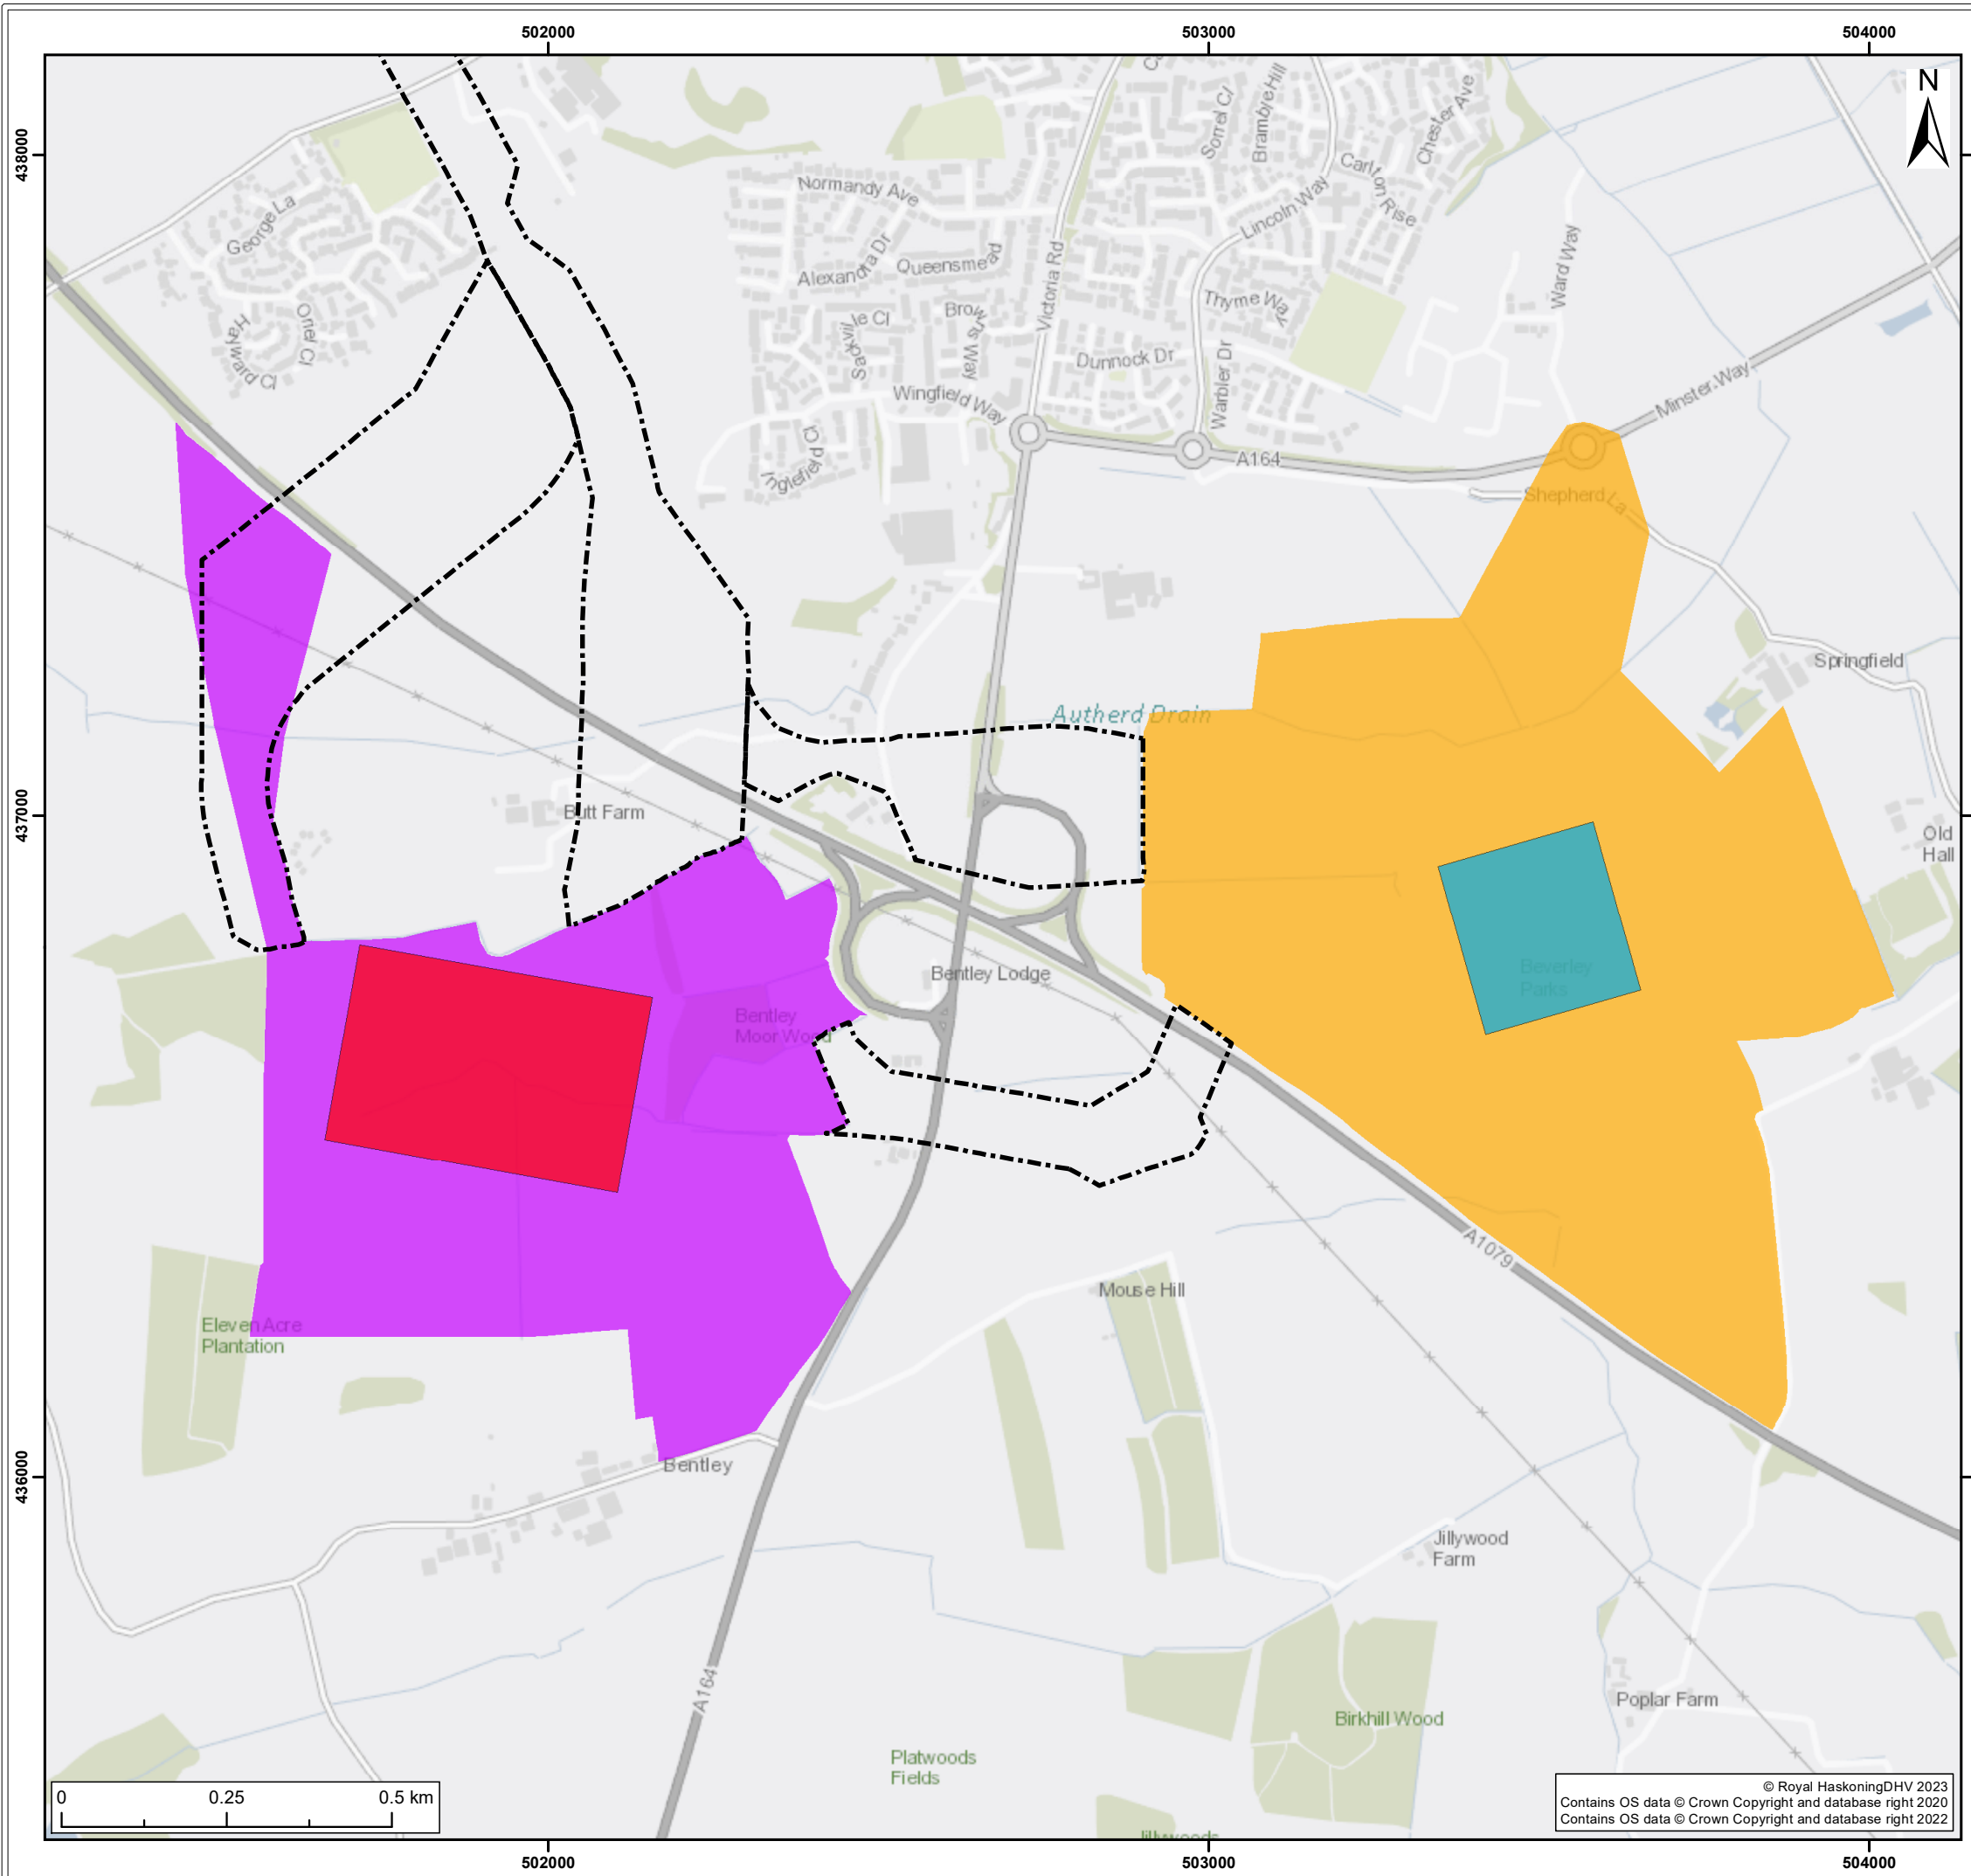

Legend:

- Substation Zone 1
- Substation Zone 4
- Indicative HVAC Substation Footprint
- Indicative HVDC Substation Footprint
- Indicative Preferred Onshore Cable Corridor

Note: Indicative, subject to detailed design. Substation footprint will also include cables, temporary compounds and construction works.



S2	P01	26/04/2023	Suitable for Information	SB	JF	RH
SUI	REV	DATE	DESCRIPTION	DRW	CHK	APR

Title:
Indicative Development Scenarios - Substation Scenario 2
(One HVDC substation in Substation Zone 1 and one HVAC substation in Substation Zone 4)

Figure: 5-2b Drawing No: PC2340-RHD-ON-SB-DR-Z-0347

Co-ordinate system: British National Grid	Page Size: A3	Scale: 1:10,000
Project: Dogger Bank South Offshore Wind Farms	Report: Preliminary Environmental Information Report	

© Royal HaskoningDHV 2023
Contains OS data © Crown Copyright and database right 2020
Contains OS data © Crown Copyright and database right 2022

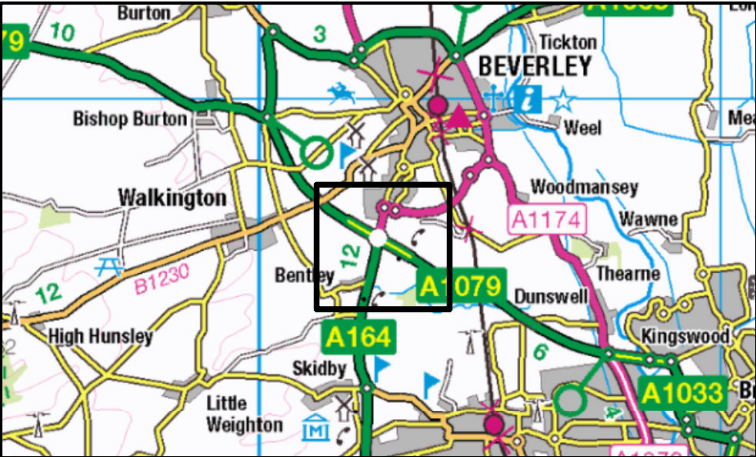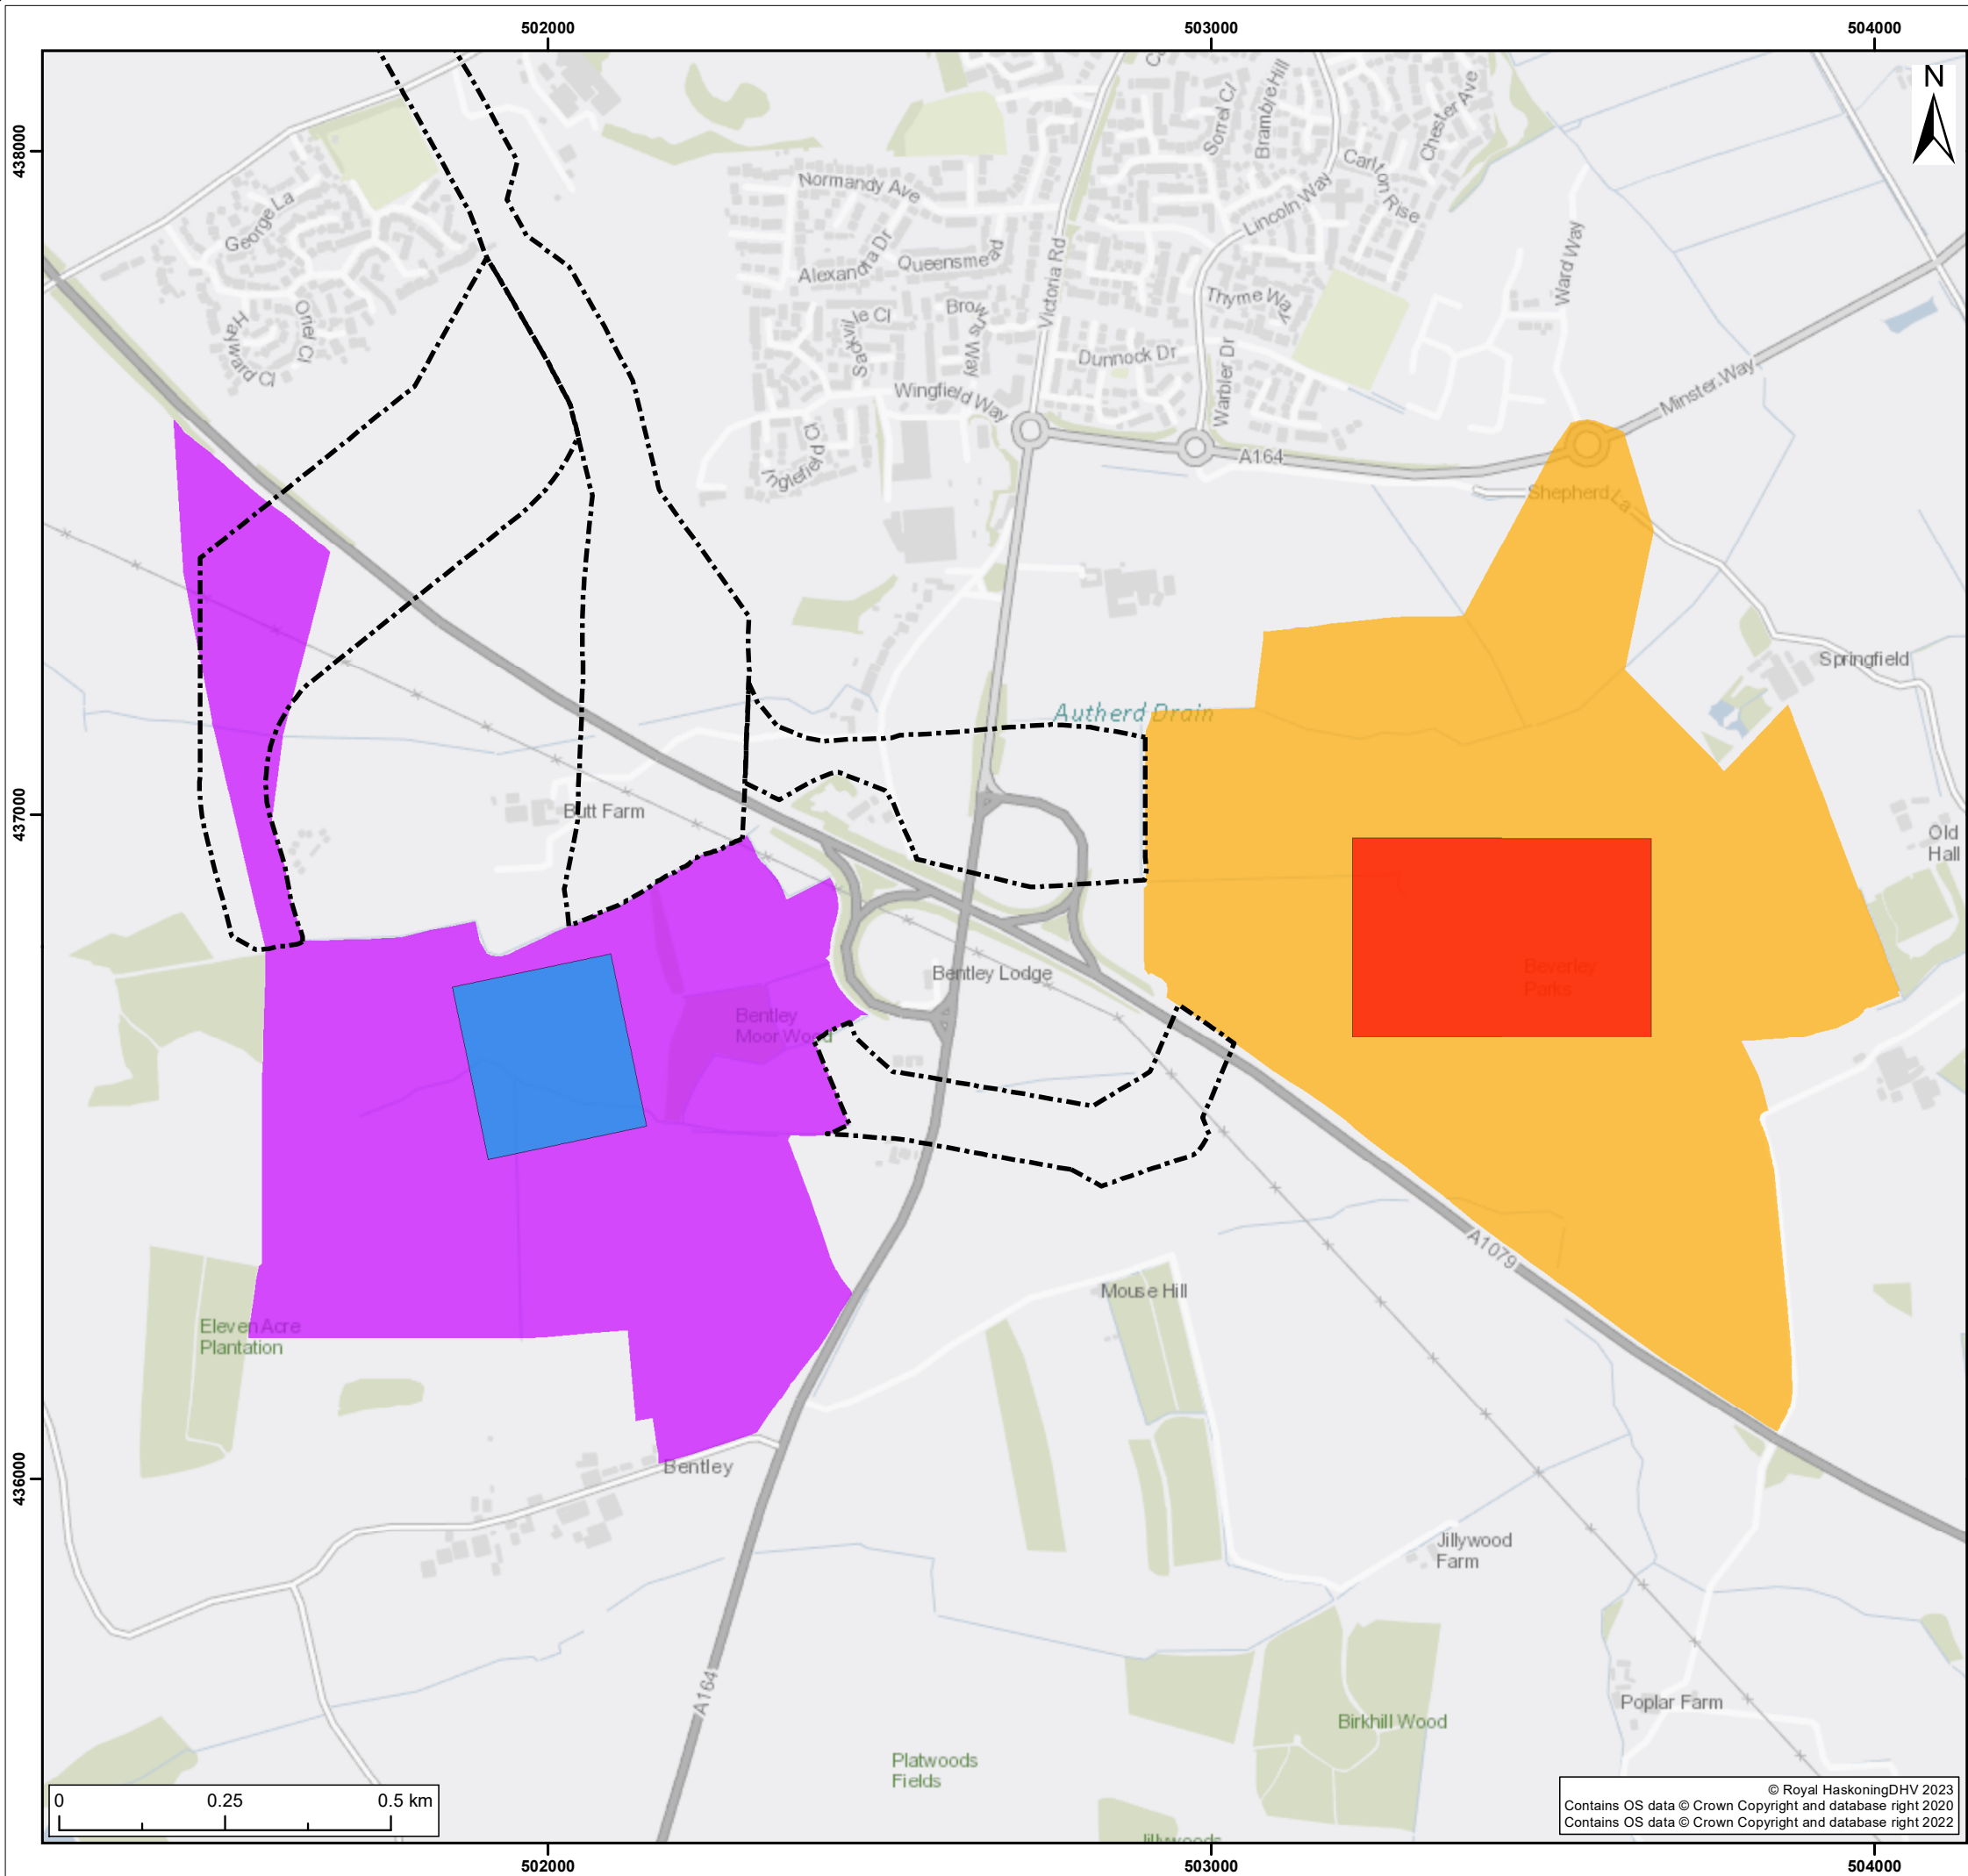

- Legend:
- Substation Zone 1
 - Substation Zone 4
 - Indicative HVAC Substation Footprint
 - Indicative HVDC Substation Footprint
 - Indicative Preferred Onshore Cable Corridor

*Note: Indicative, subject to detailed design.
Substation footprint will also include cables,
temporary compounds and construction works.*



S2	P01	26/04/2023	Suitable for Information	SB	JF	RH
SUI	REV	DATE	DESCRIPTION	DRW	CHK	APR

Title:
Indicative Development Scenarios - Substation Scenario 3
(One HVDC substation in Substation Zone 4 and
one HVAC substation in Substation Zone 1)

Figure: 5-2c Drawing No: PC2340-RHD-ON-SB-DR-Z-0348

Co-ordinate system: British National Grid	Page Size: A3	Scale: 1:10,000
Project: Dogger Bank South Offshore Wind Farms	Report: Preliminary Environmental Information Report	



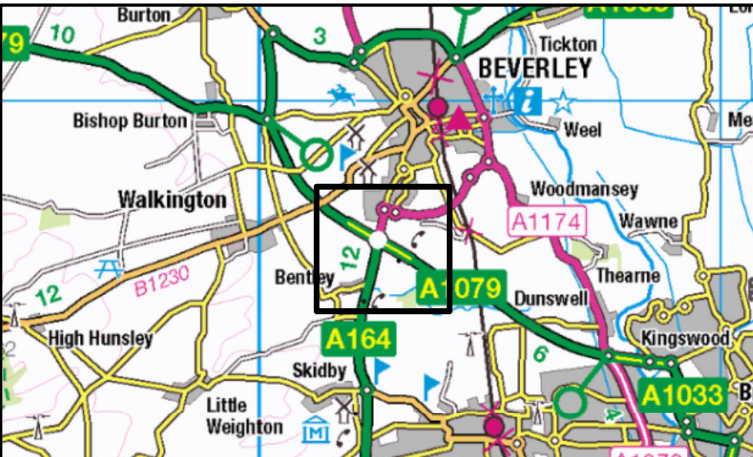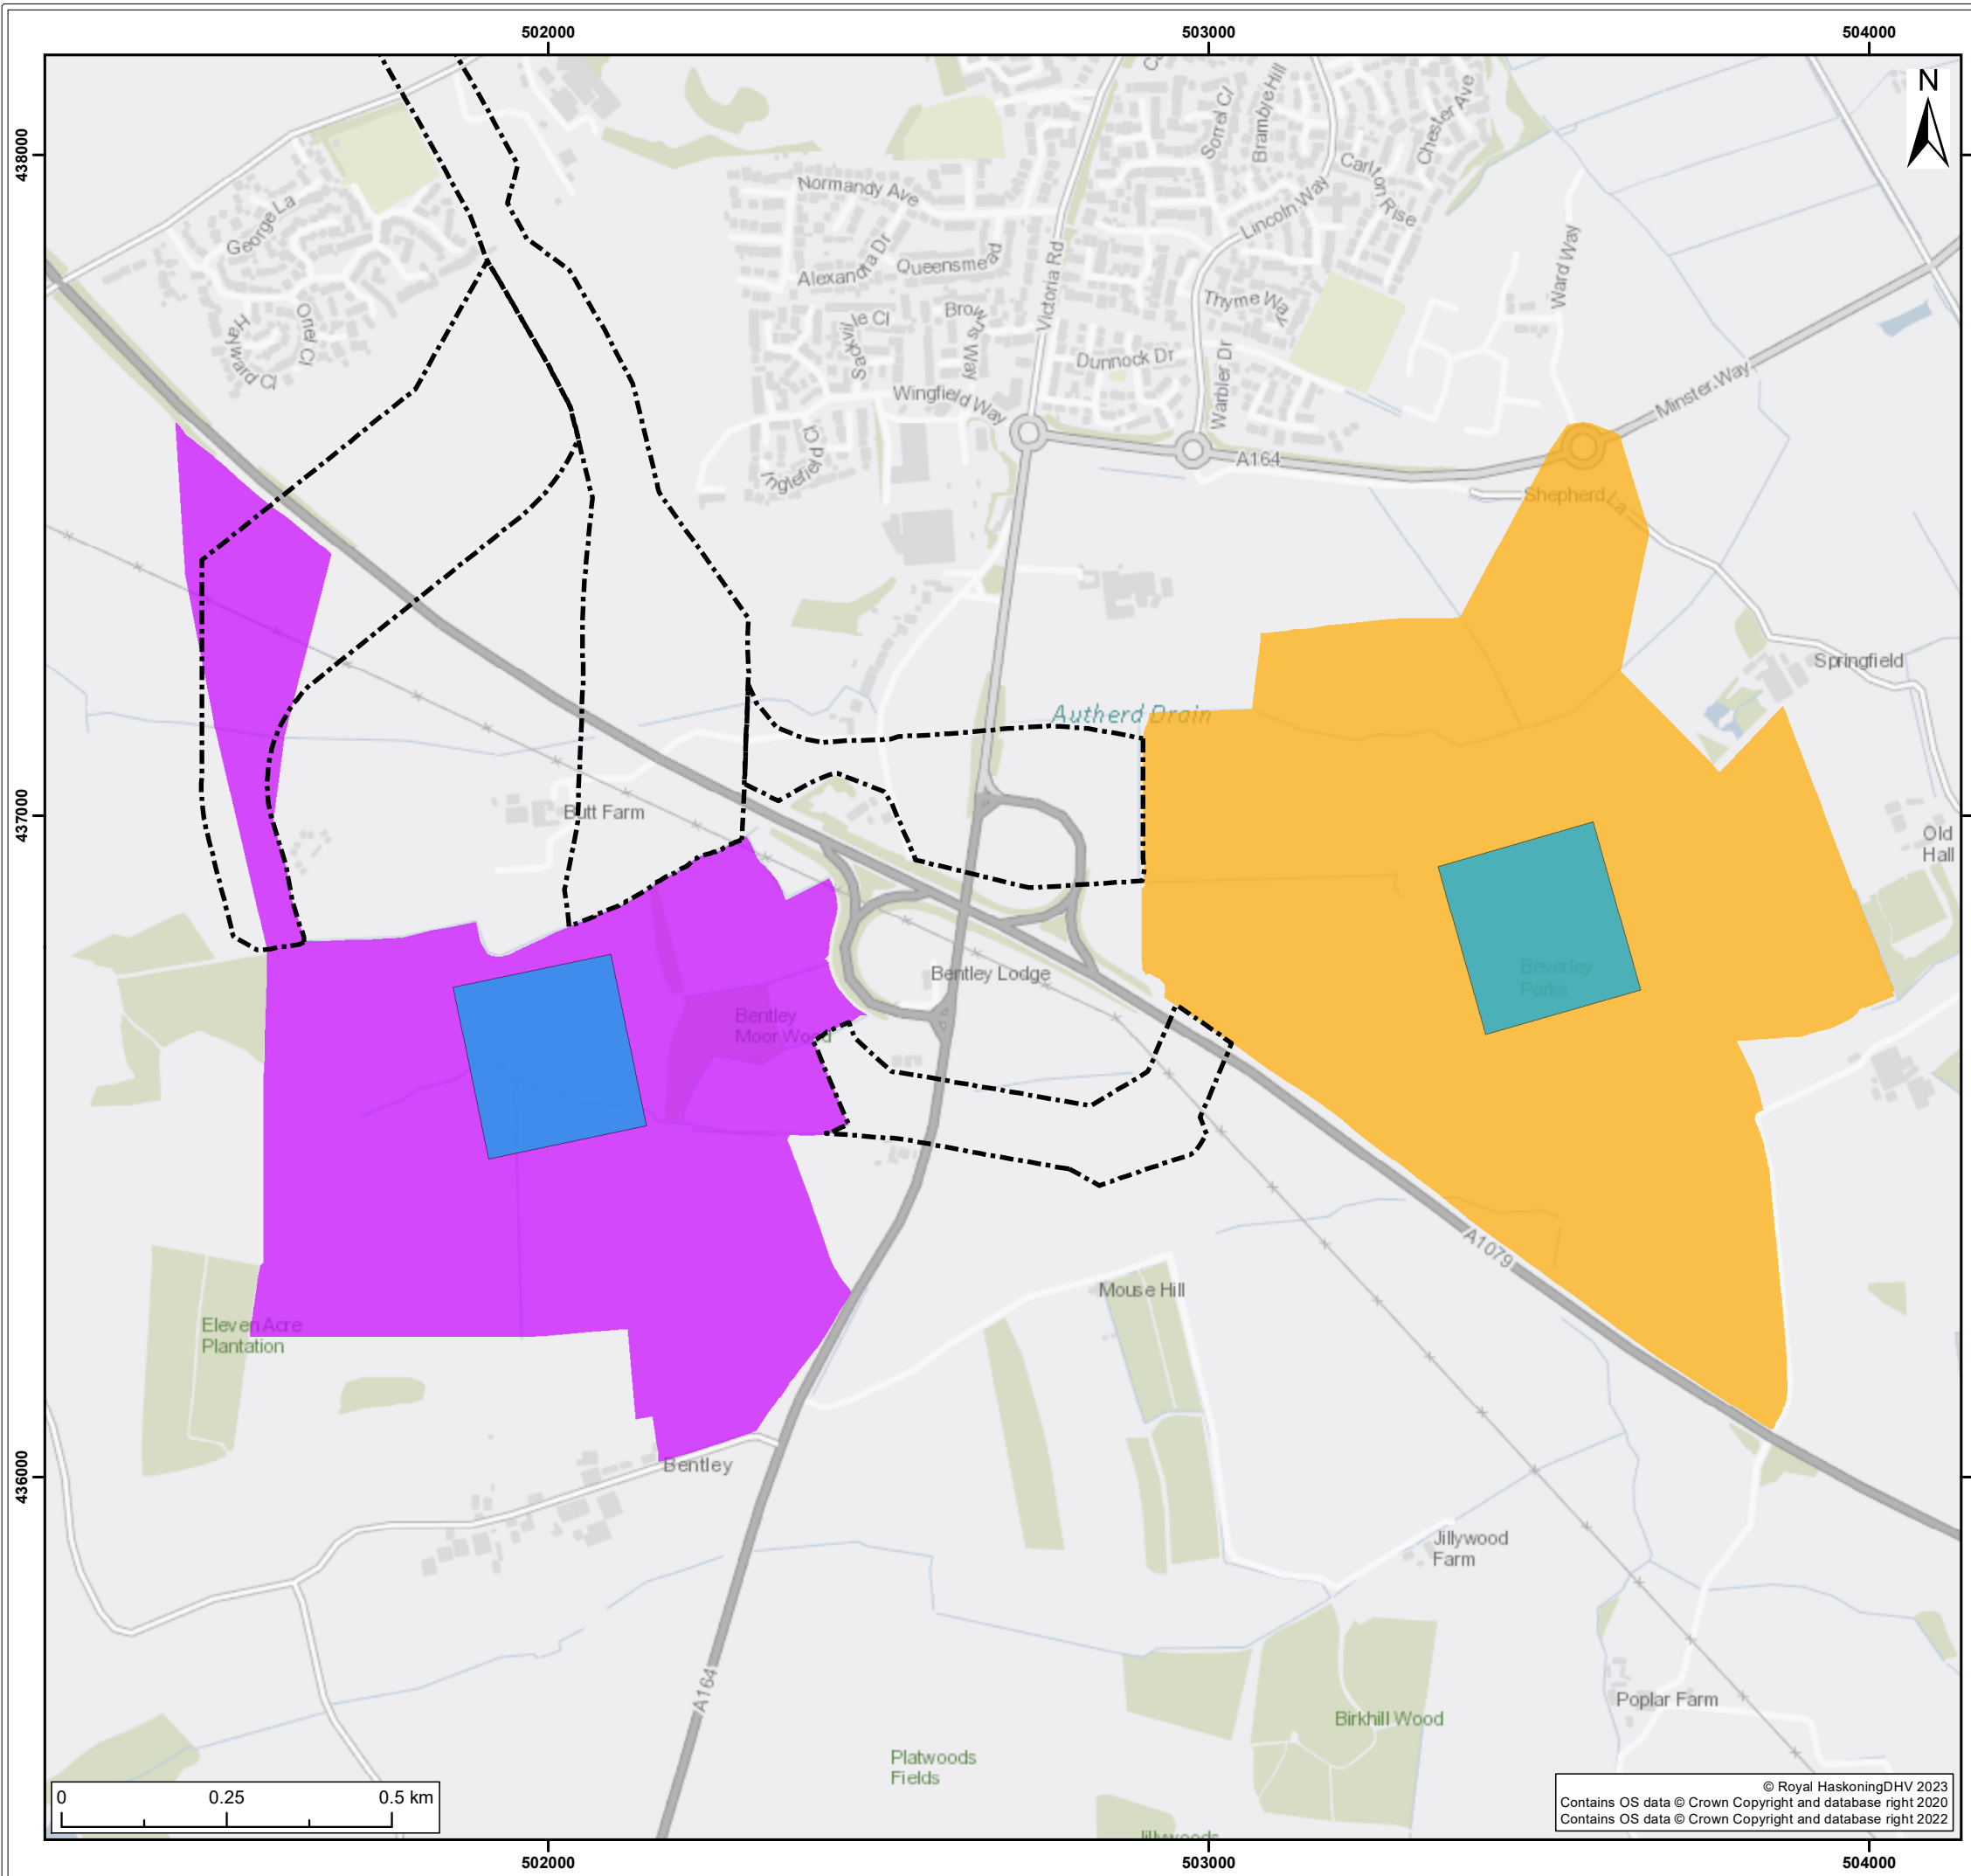

- Legend:
- Substation Zone 1
 - Substation Zone 4
 - Indicative HVDC Substation Footprint
 - Indicative Preferred Onshore Cable Corridor


*Note: Indicative, subject to detailed design.
Substation footprint will also include cables,
temporary compounds and construction works.*

S2	P01	26/04/2023	Suitable for Information	SB	JF	RH
SUI	REV	DATE	DESCRIPTION	DRW	CHK	APR

Title:
Indicative Development Scenarios - Substation Scenario 4
(One HVDC substation in Substation Zone 1 and
one HVDC substation in Substation Zone 4)

Figure: 5-2d Drawing No: PC2340-RHD-ON-SB-DR-Z-0349

Co-ordinate system: British National Grid	Page Size: A3	Scale: 1:10,000
Project: Dogger Bank South Offshore Wind Farms	Report: Preliminary Environmental Information Report	

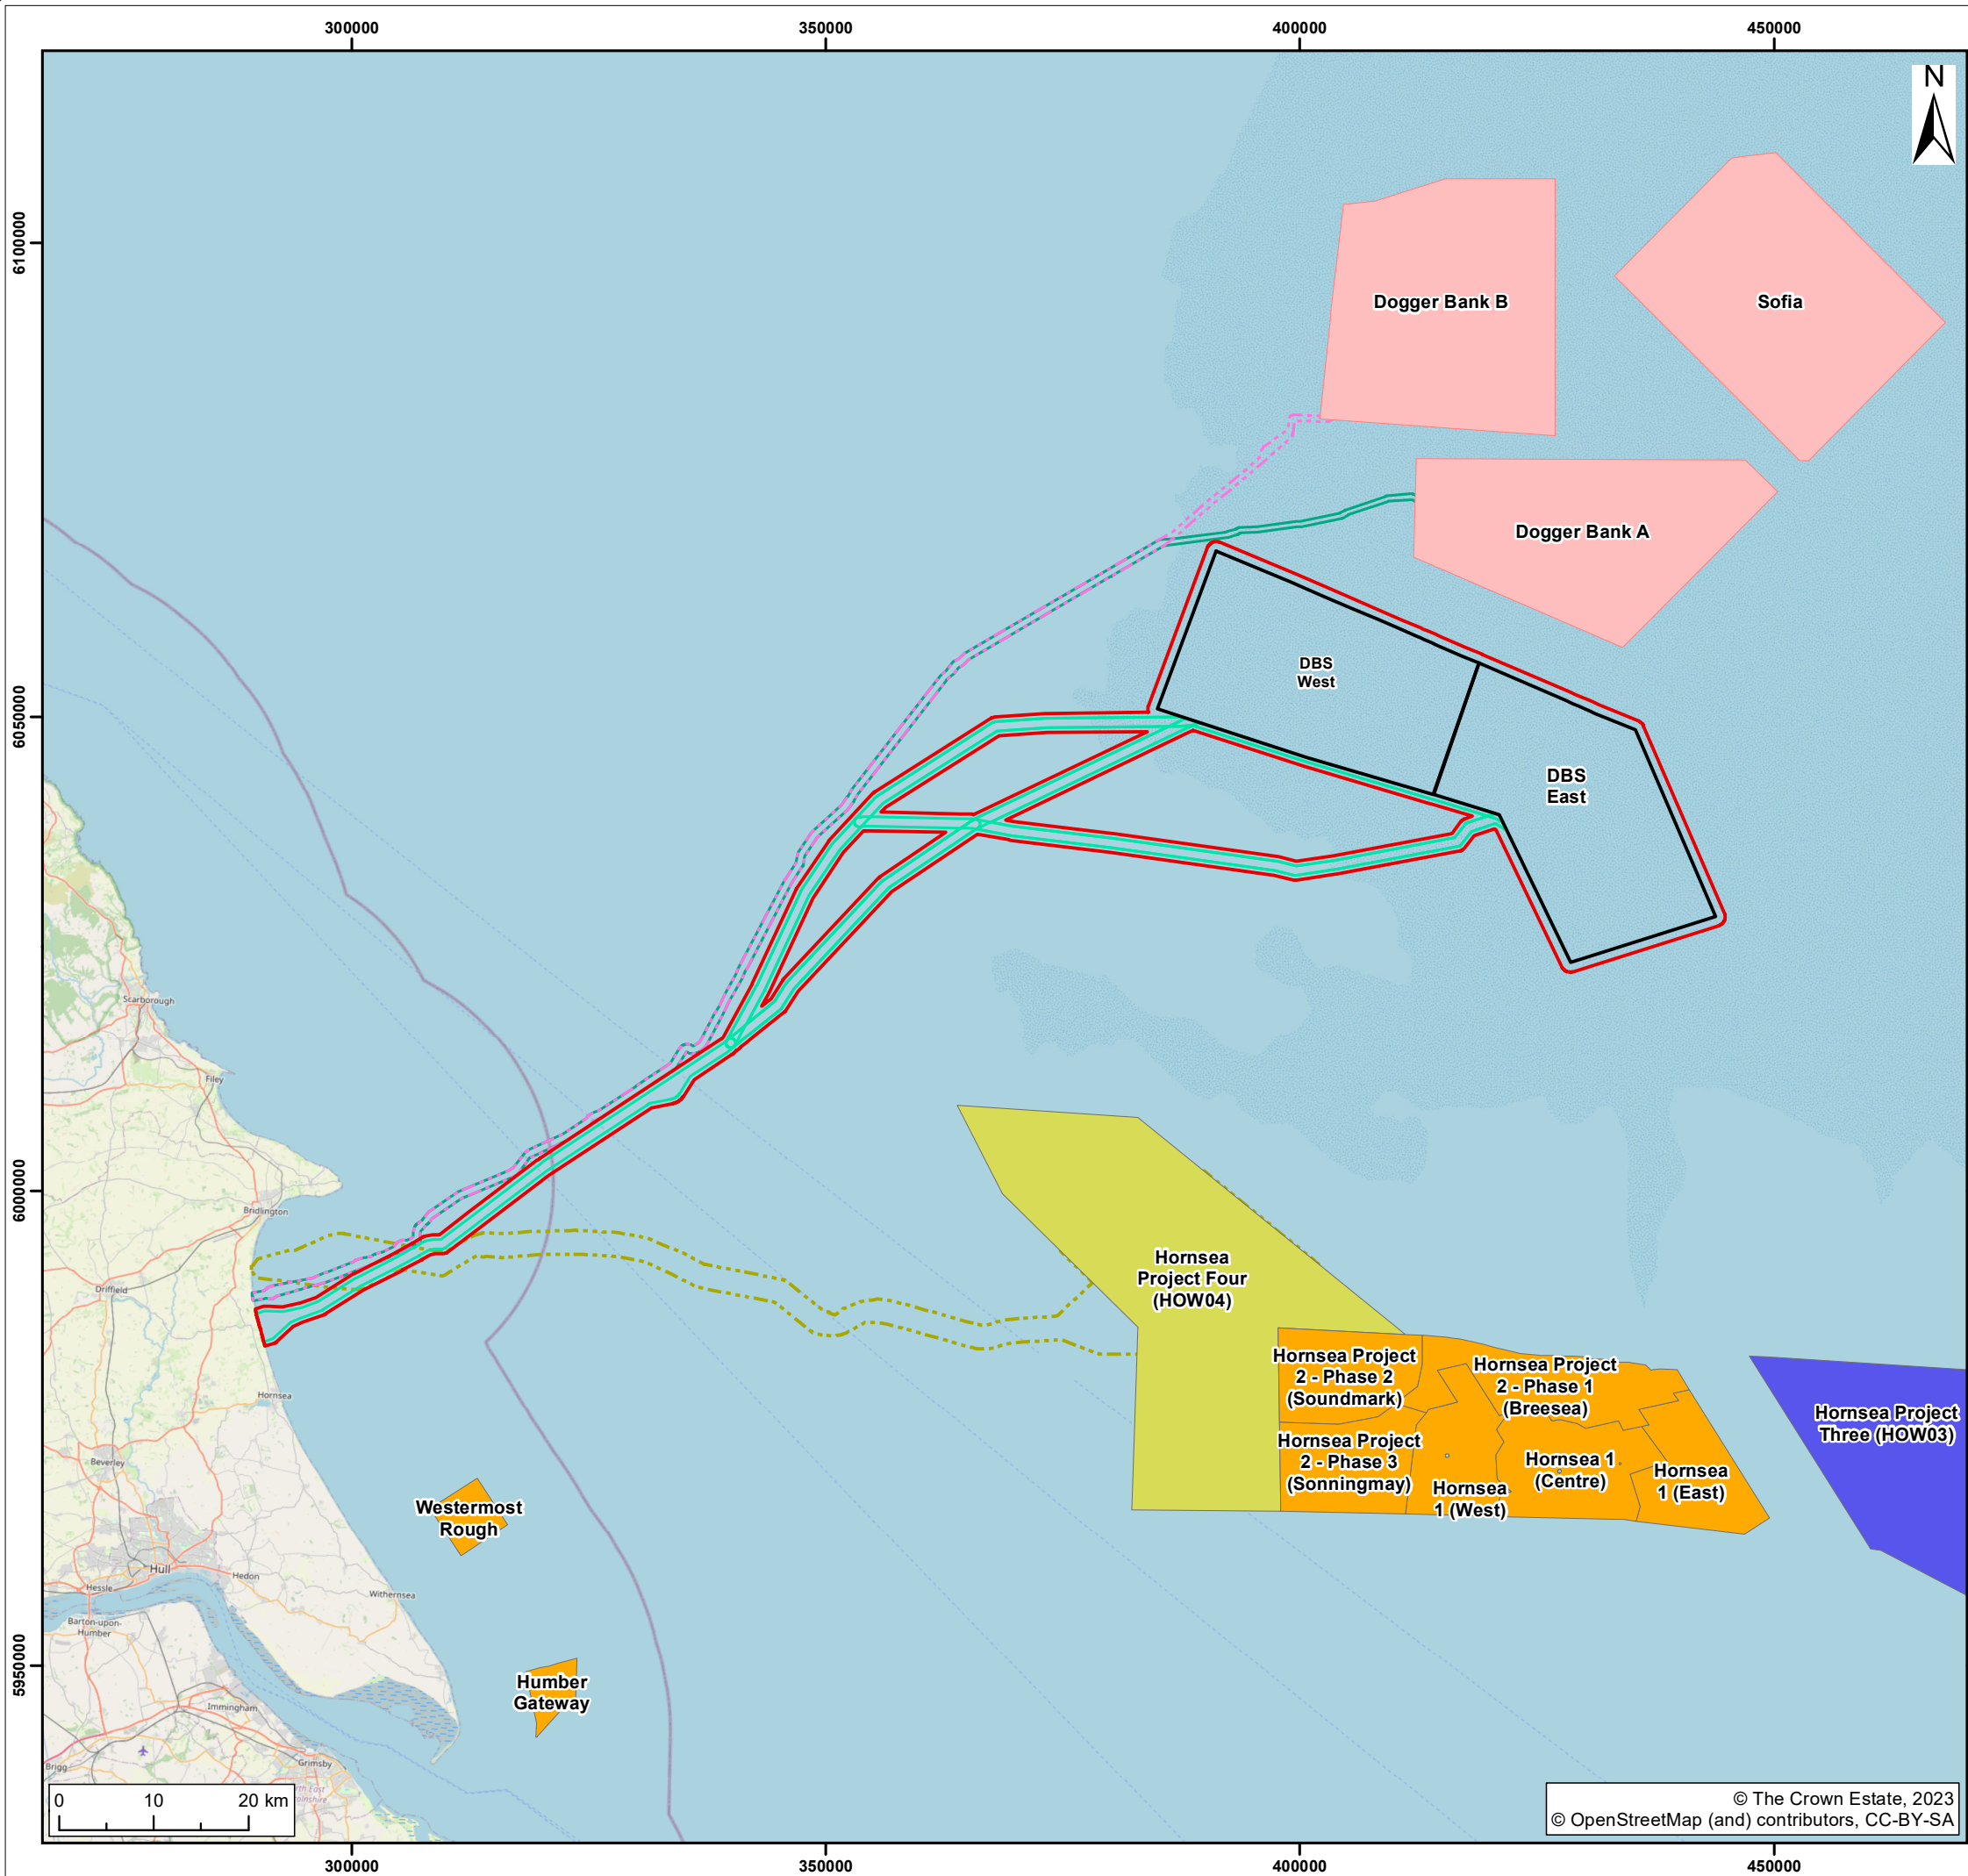

Legend:

- Offshore Development Area
- Offshore export cable corridor
- Array areas


Wind Farm Status

- Active/In Operation
- Government Support on Offer
- In Planning
- Under Construction

Export Cable Route

- Dogger Bank A
- Dogger Bank B
- Hornsea Project 4

S2	P01	25/01/2023	Suitable for Information		SB	CC	HC
SUI	REV	DATE	DESCRIPTION		DRW	CHK	APR
Title:							
Offshore PEIR Boundary							
Figure: 5-3		Drawing No: PC2340-RHD-XX-XX-DR-Z-0342					
Co-ordinate system: WGS 1984 UTM Zone 31N			Page Size: A3		Scale: 1:700,000		
Project: Dogger Bank South Offshore Wind Farms			Report: Preliminary Environmental Information Report				

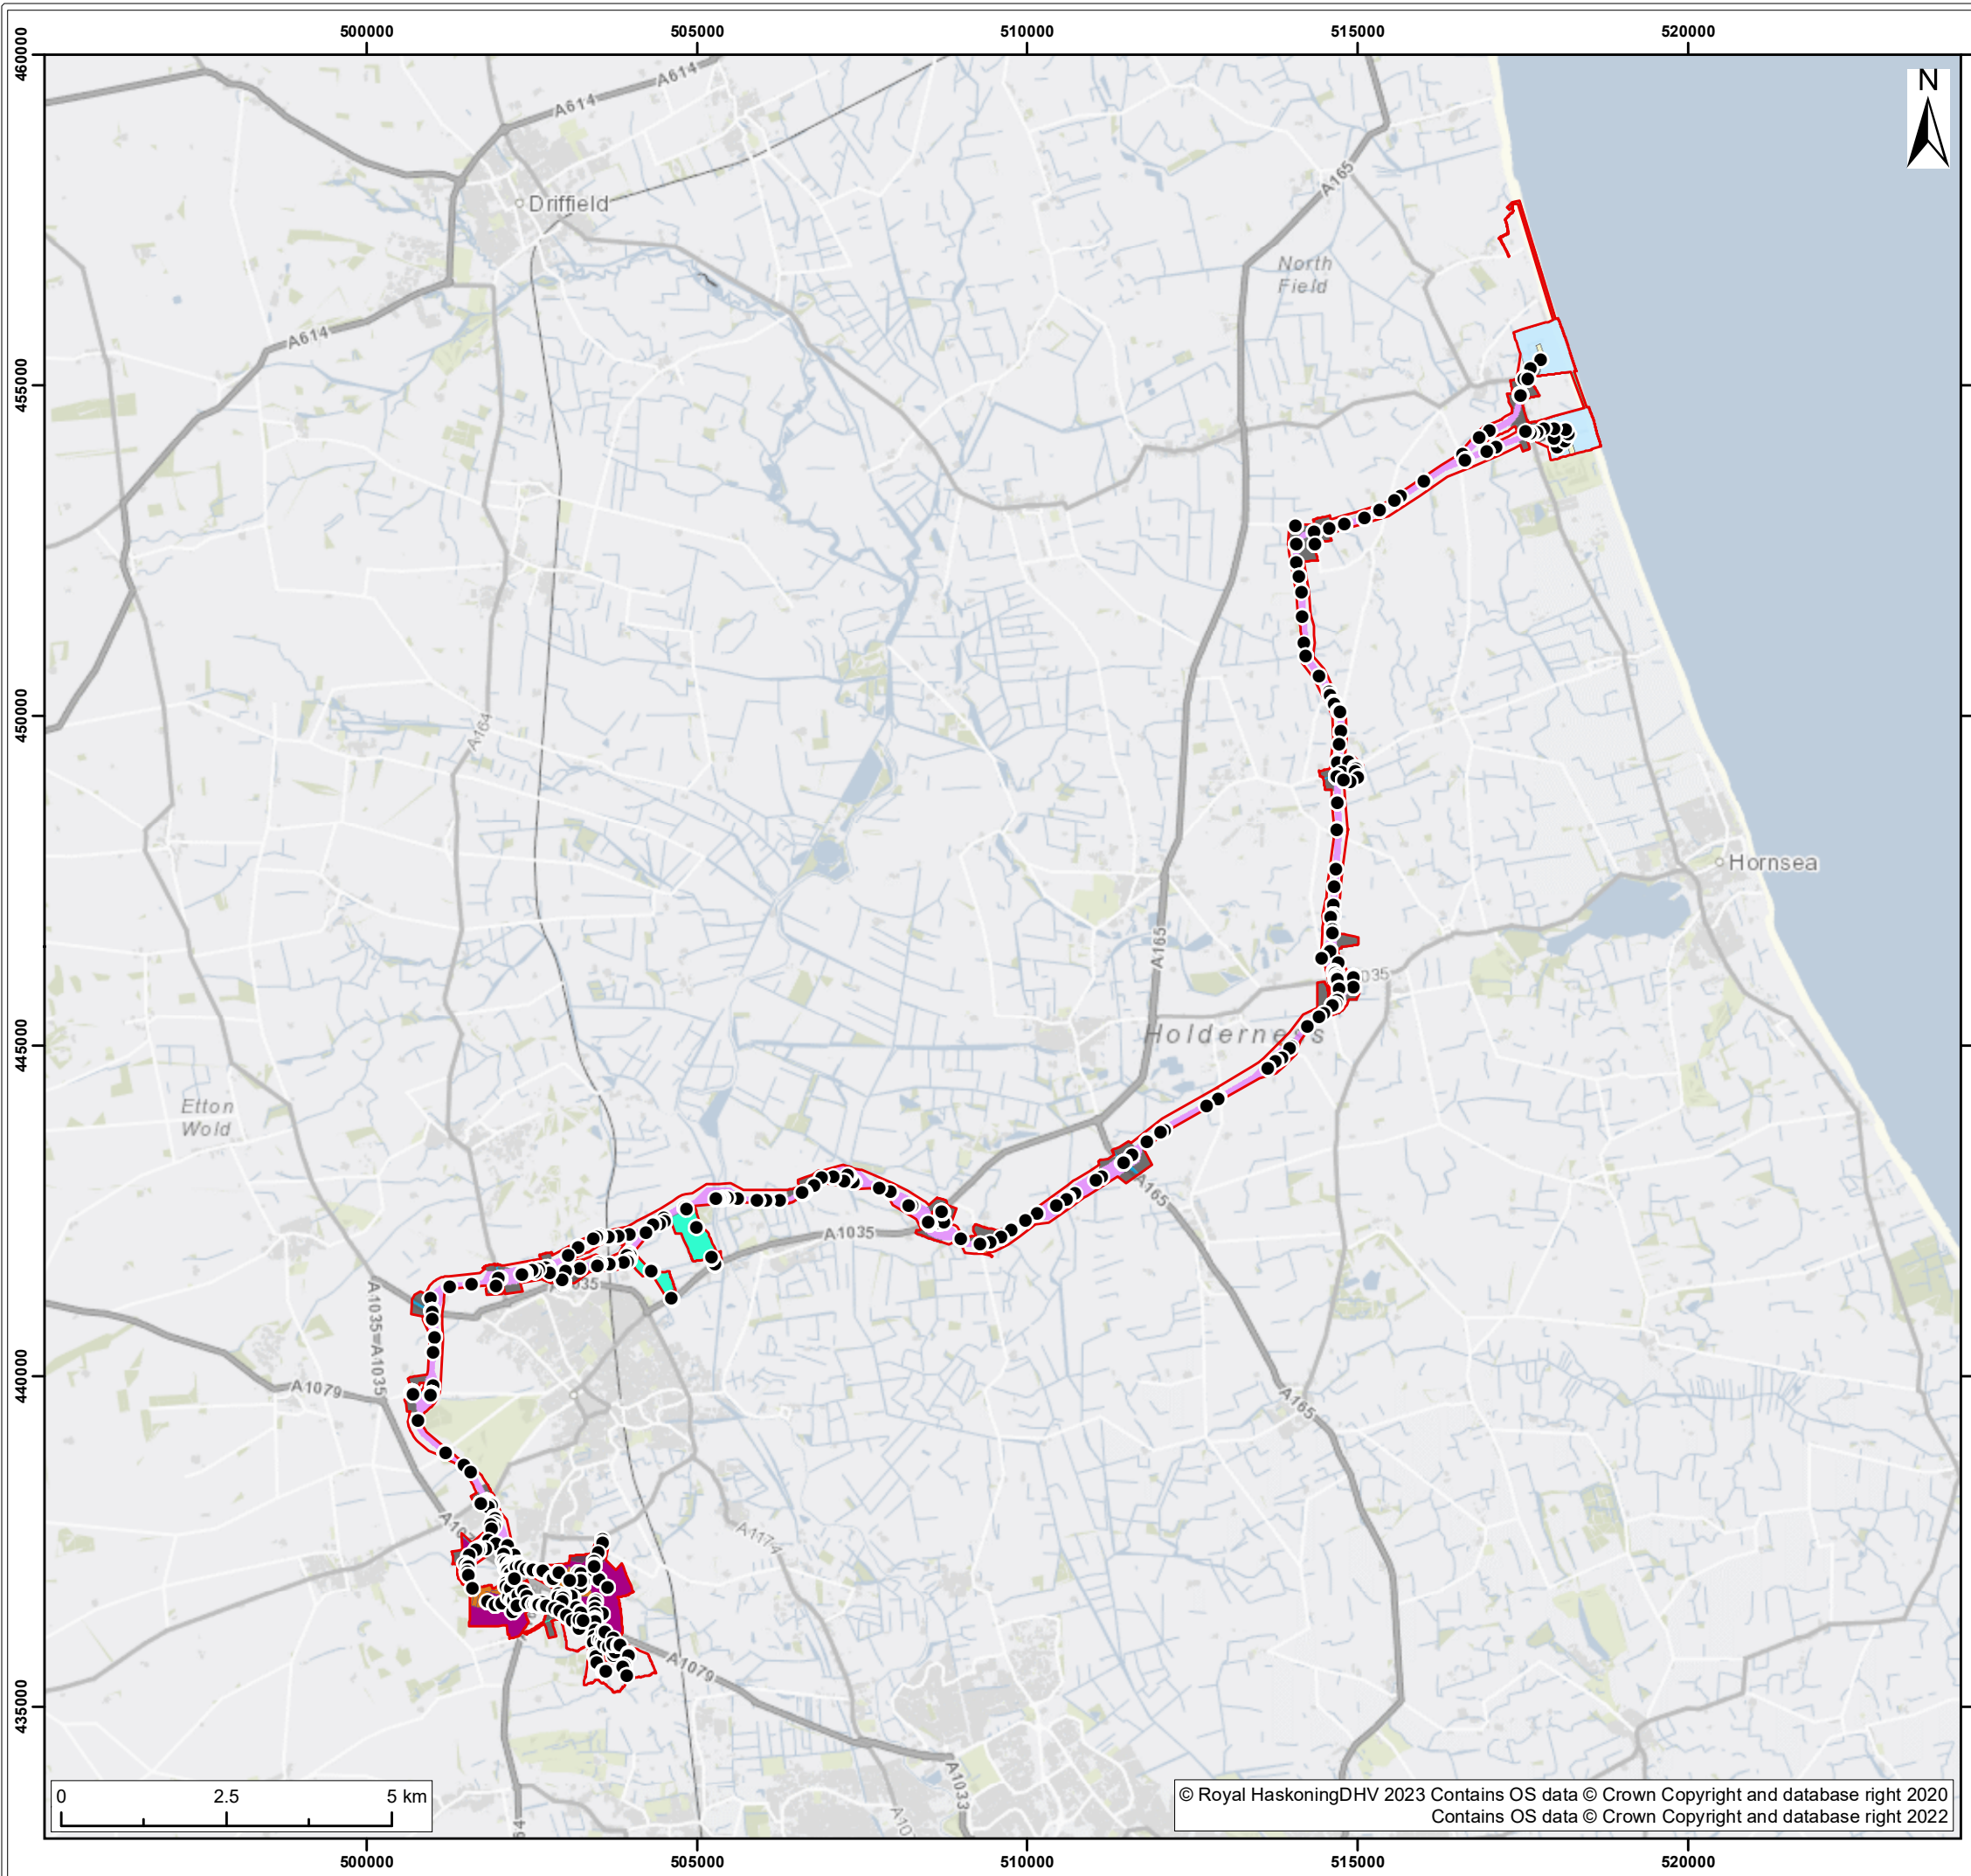

© Royal HaskoningDHV 2023 Contains OS data © Crown Copyright and database right 2020
Contains OS data © Crown Copyright and database right 2022



- Legend:
- Onshore Development Area
 - Obstacle Crossing
 - Landfall Zones
 - Substation Zones
 - Indicative Preferred 100m Corridor
 - Indicative Substation Temporary Construction Compounds
 - Indicative Temporary Construction Compounds
 - Indicative Zone Of Off Route Access
 - Indicative Landfall HDD Compounds
 - Indicative Road Access Zones
 - Indicative Road Crossing Zones

S2	P01	12/05/2023	Suitable for Information	SB	JF	RH
SUI	REV	DATE	DESCRIPTION	DRW	CHK	APR

Title:



Onshore PEIR Boundary

Figure: 5-4a Drawing No: PC2340-RHD-ON-ZZ-DR-Z-0510

Co-ordinate system: British National Grid	Page Size: A3	Scale: 1:100,000
--	------------------	---------------------

Project: Dogger Bank South Offshore Wind Farms	Report: Preliminary Environmental Information Report
--	--



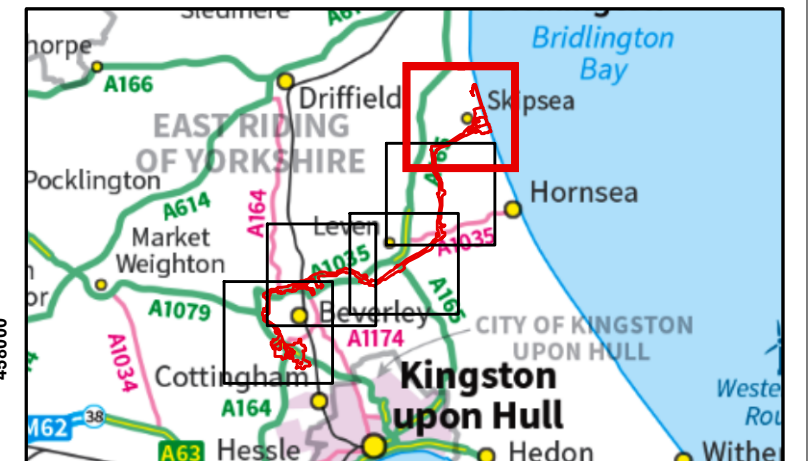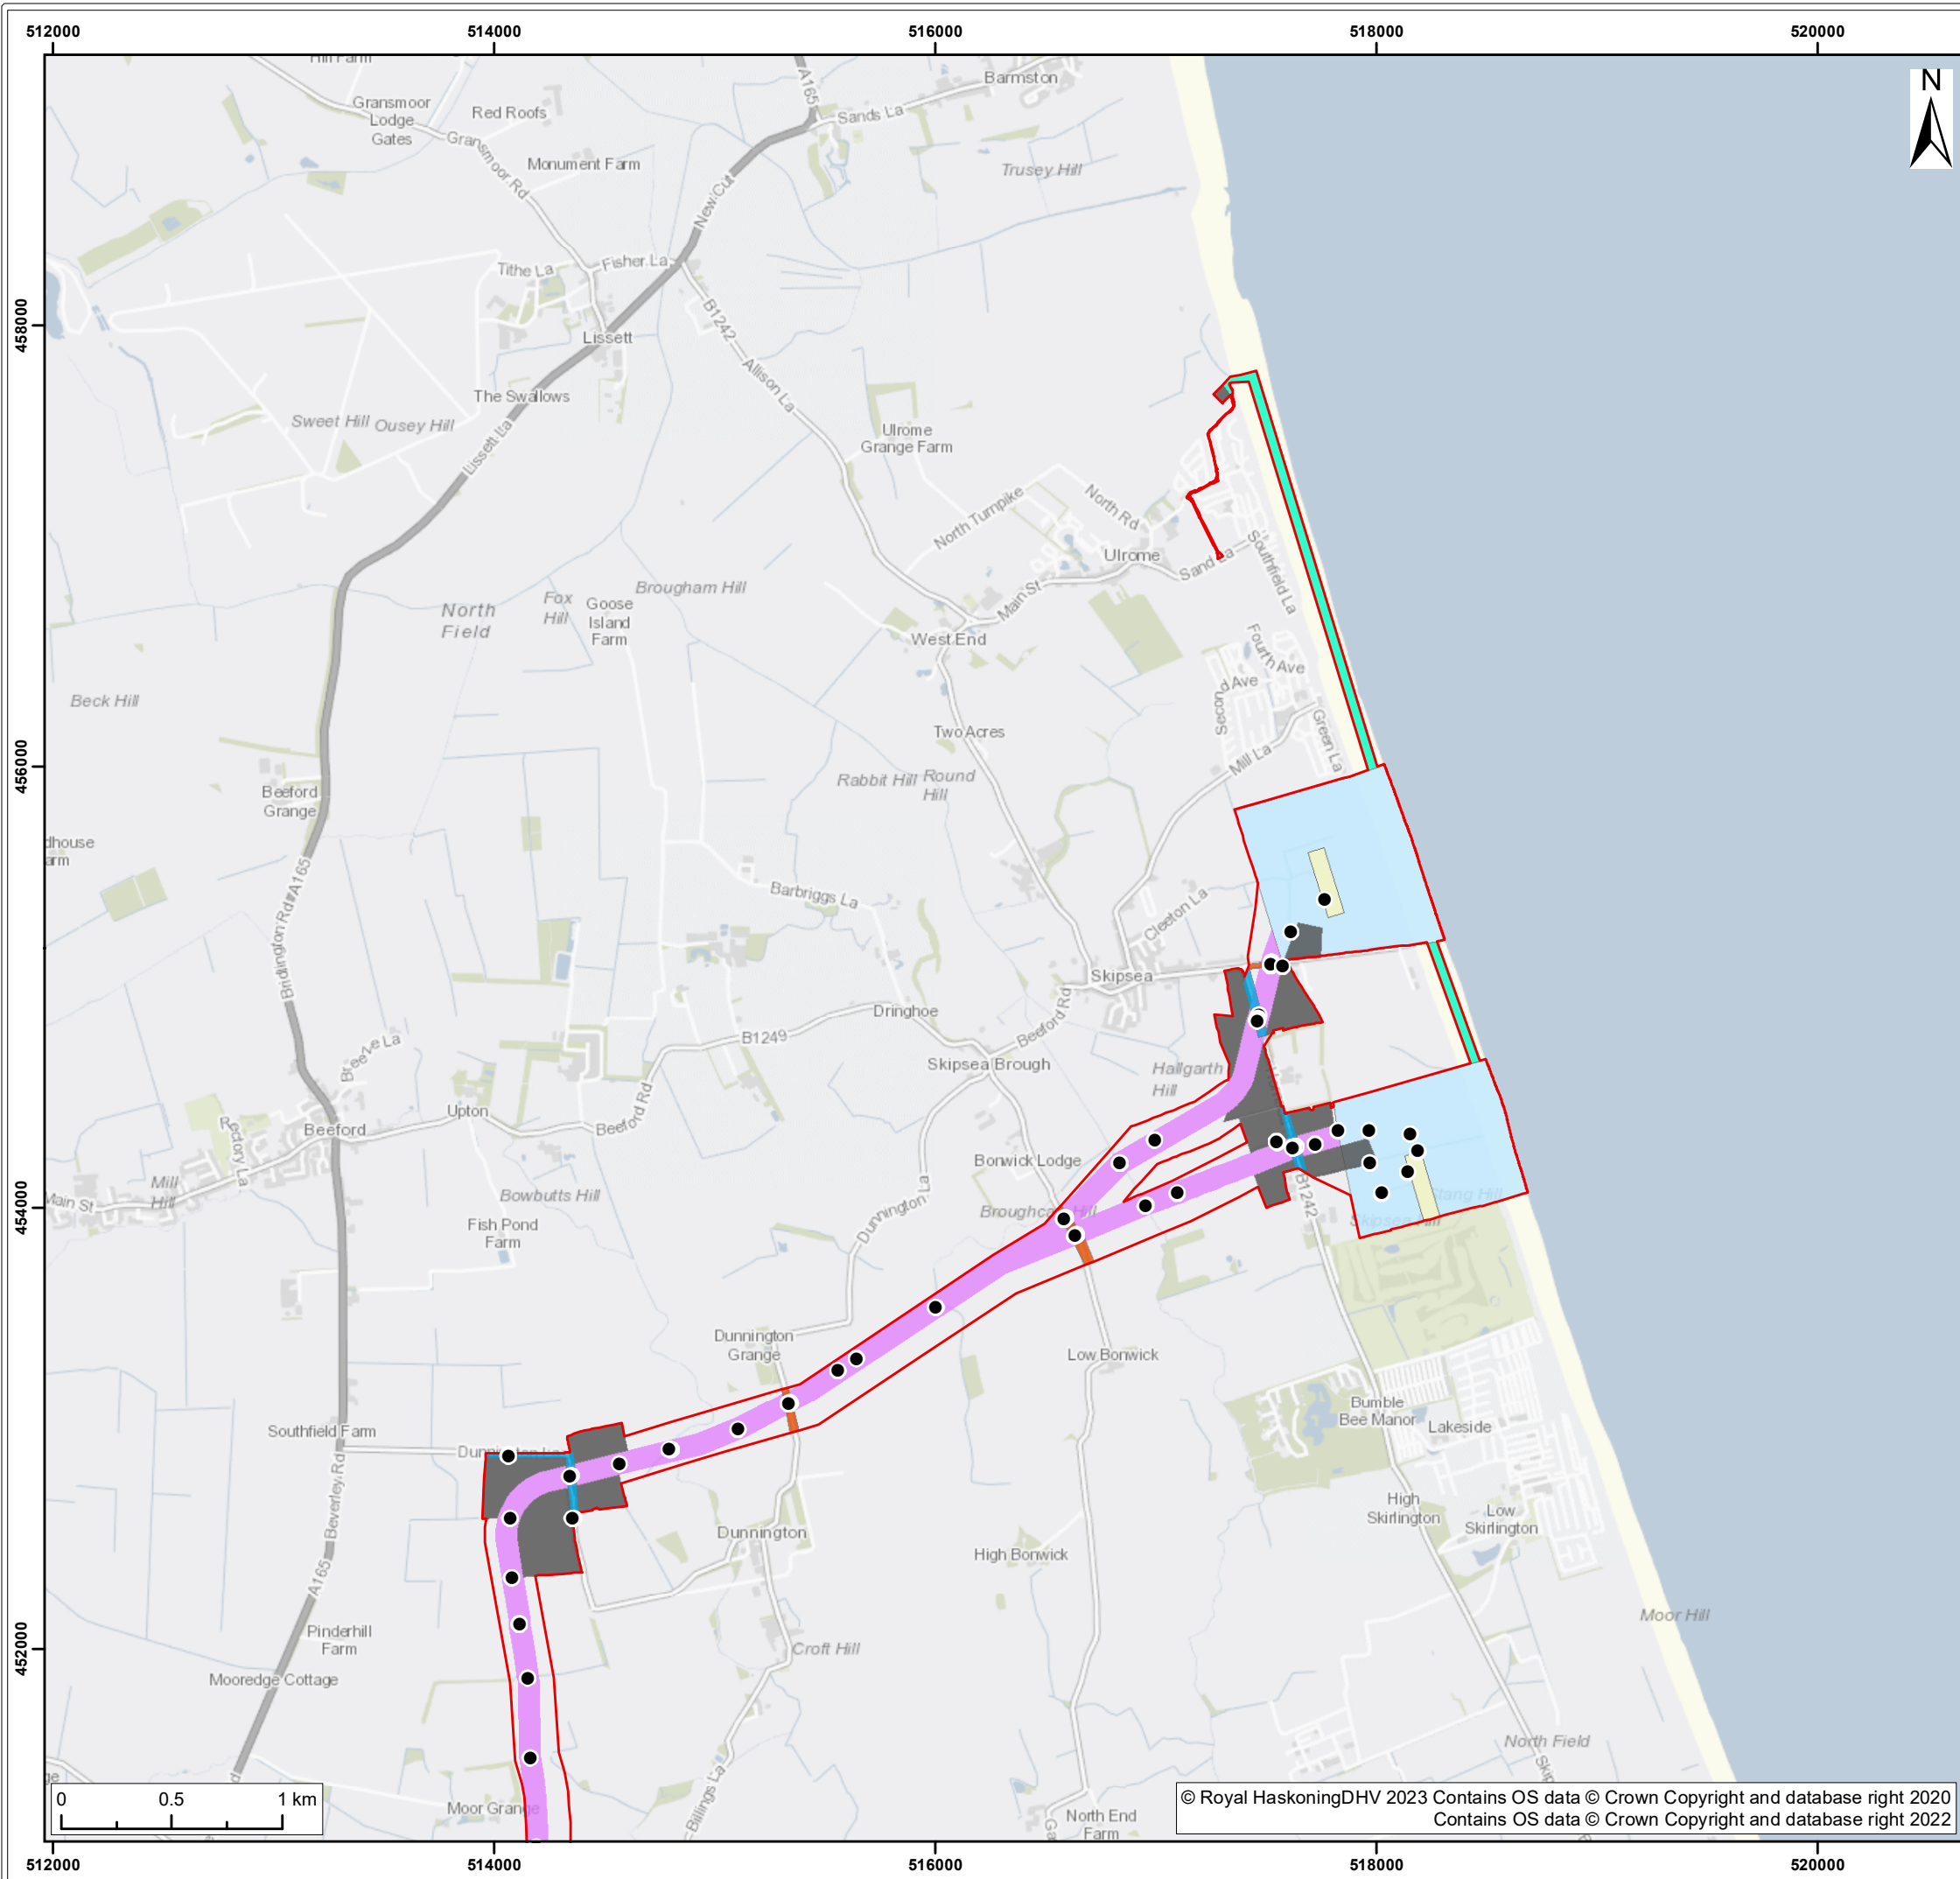

- Legend:
- Onshore Development Area
 - Obstacle Crossing
 - Indicative Preferred 100m Corridor
 - Indicative Temporary Construction Compounds
 - Indicative Zone Of Off Route Access
 - Indicative Landfall HDD Compounds
 - Landfall Zones
 - Indicative Road Access Zones
 - Indicative Road Crossing Zones



S2	P01	12/05/2023	Suitable for Information	SB	JF	RH
SUI	REV	DATE	DESCRIPTION	DRW	CHK	APR

Title:

Onshore PEIR Boundary

Figure: 5-4b		Drawing No: PC2340-RHD-ON-CR-DR-Z-0345	
Co-ordinate system: British National Grid		Page Size: A3	Scale: 1:30,000
Project: Dogger Bank South Offshore Wind Farms		Report: Preliminary Environmental Information Report	



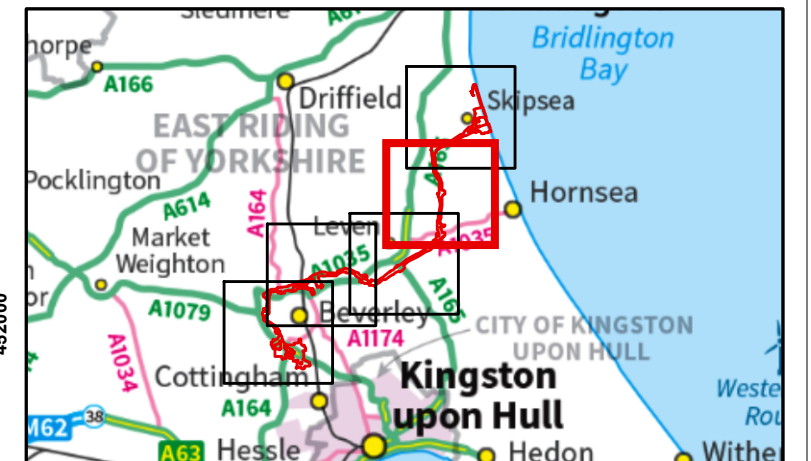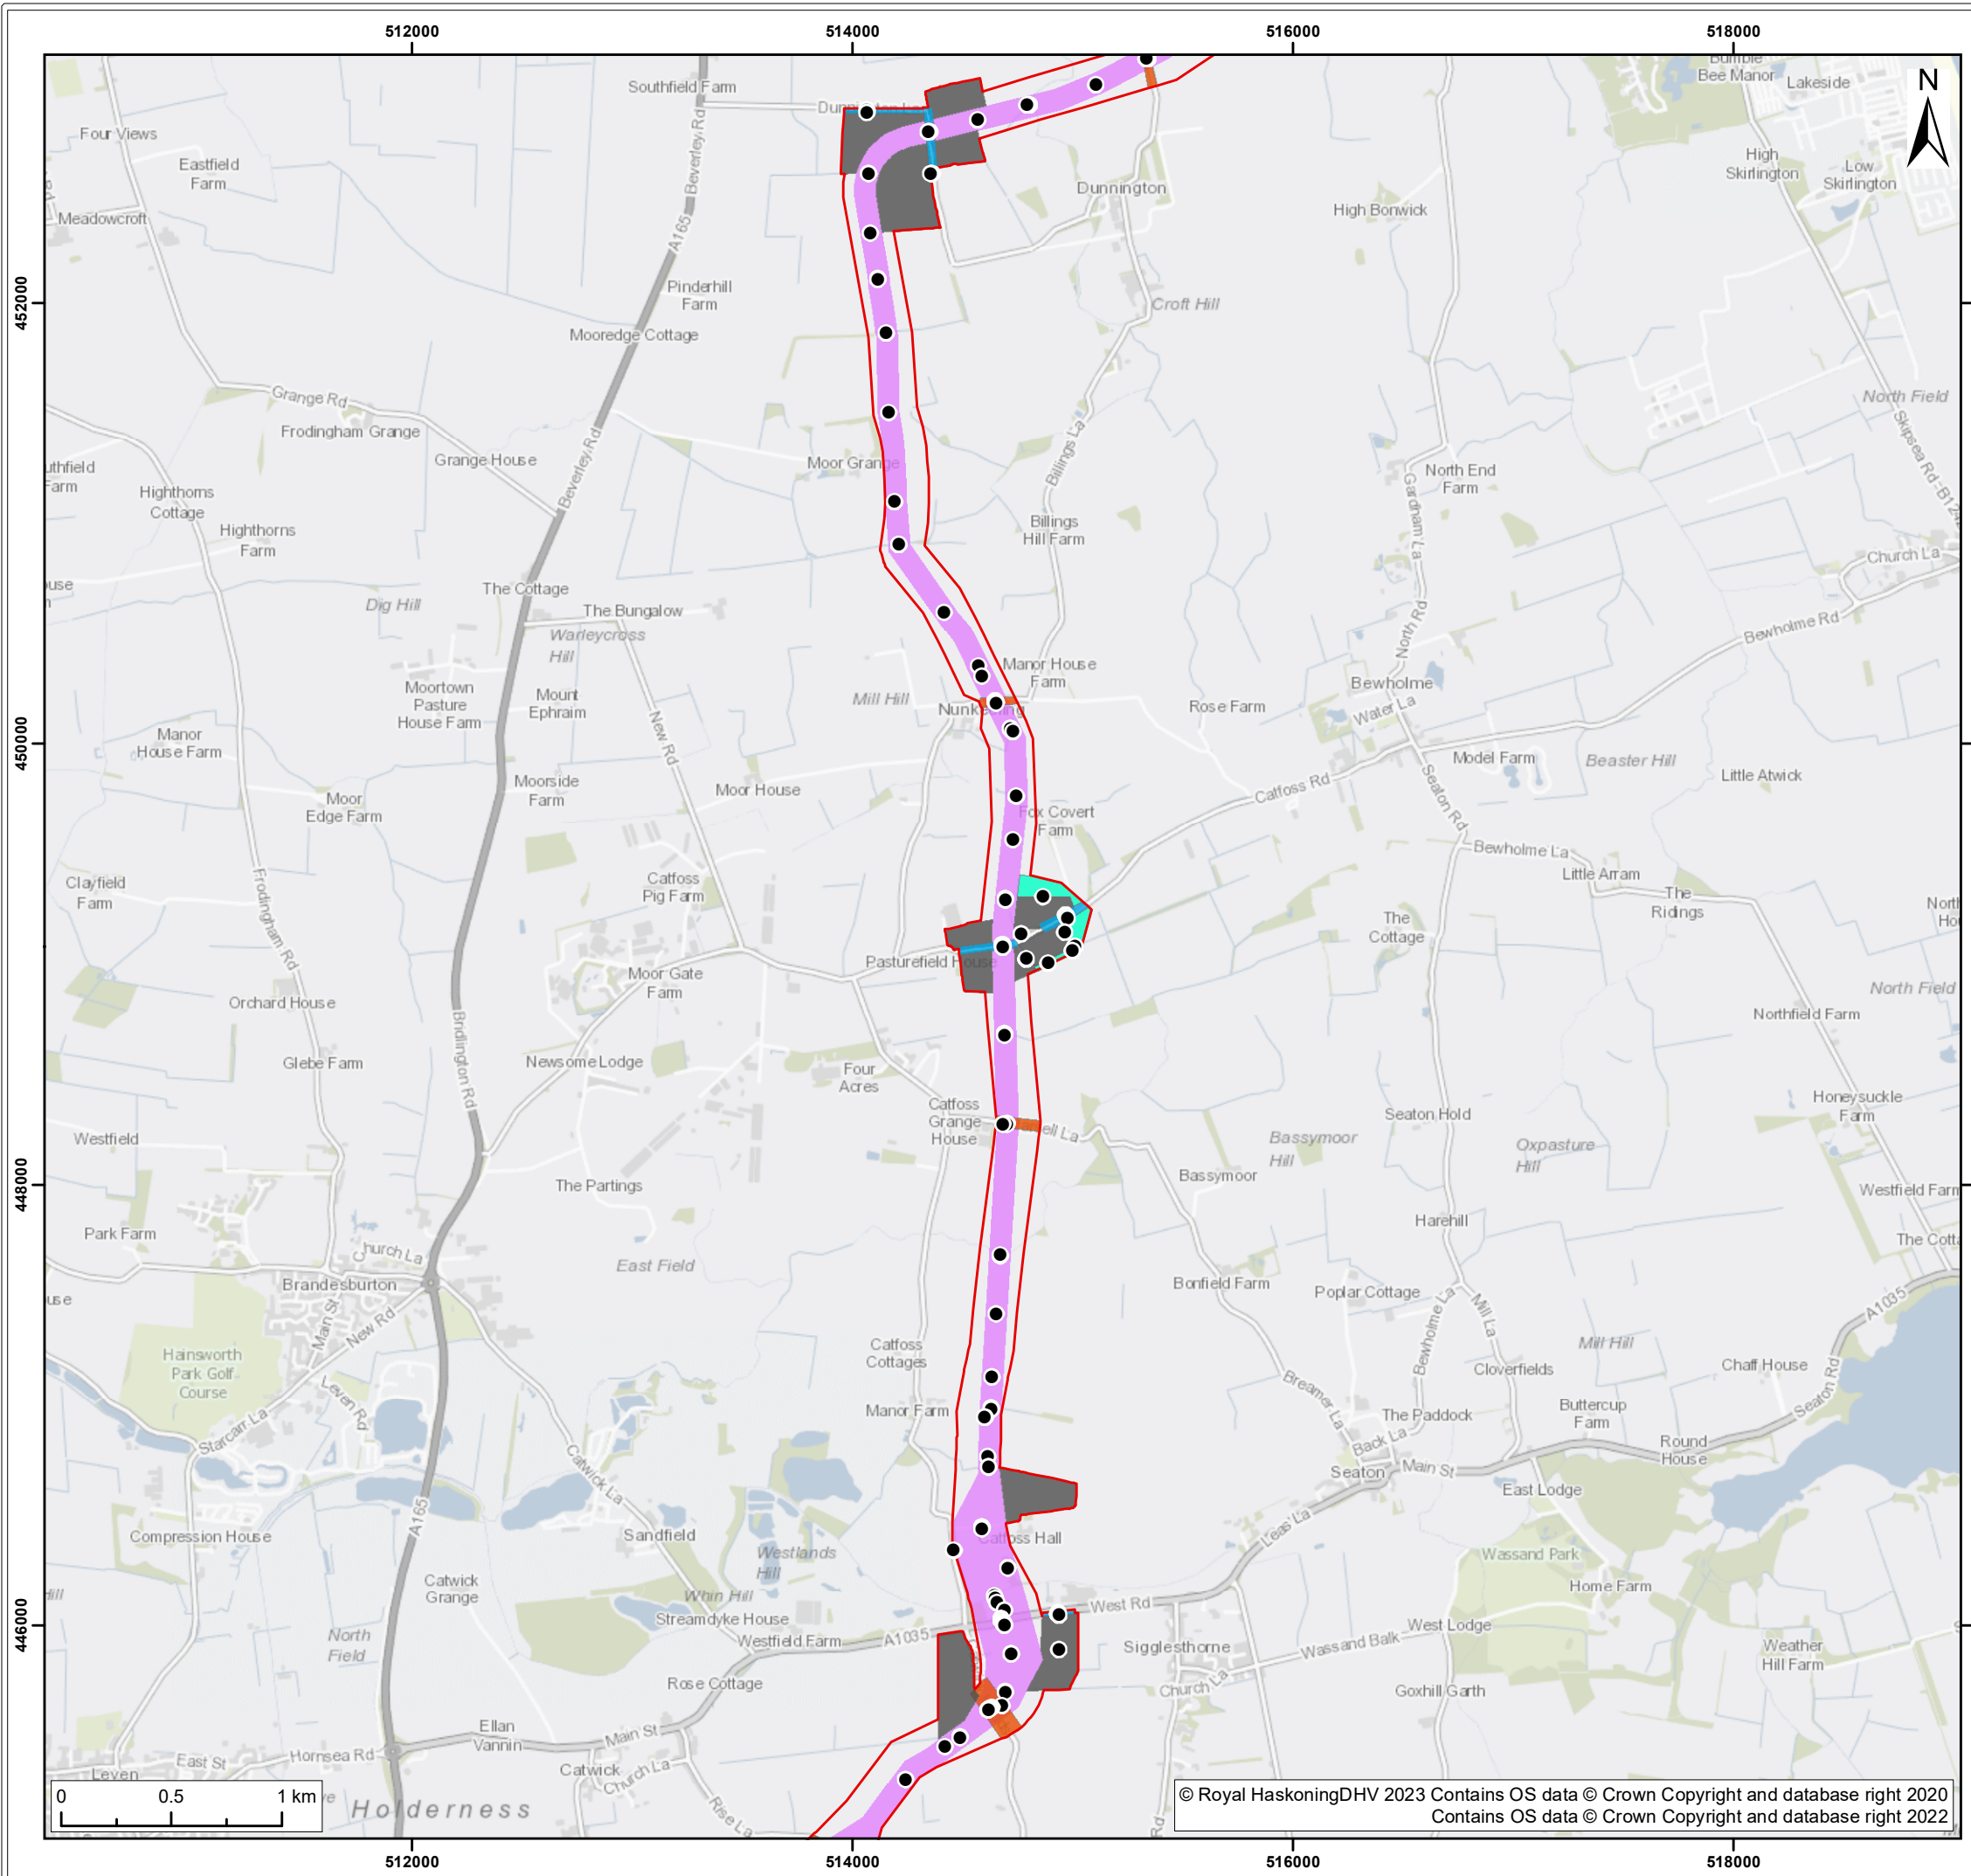


- Legend:
- Onshore Development Area
 - Obstacle Crossing
 - Indicative Preferred 100m Corridor
 - Indicative Temporary Construction Compounds
 - Indicative Zone Of Off Route Access
 - Indicative Road Access Zones
 - Indicative Road Crossing Zones

S2	P01	12/05/2023	Suitable for Information	SB	JF	RH
SUI	REV	DATE	DESCRIPTION	DRW	CHK	APR

Title:

Onshore PEIR Boundary

Figure: 5-4c		Drawing No: PC2340-RHD-ON-CR-DR-Z-0345	
Co-ordinate system: British National Grid		Page Size: A3	Scale: 1:30,000
Project: Dogger Bank South Offshore Wind Farms		Report: Preliminary Environmental Information Report	

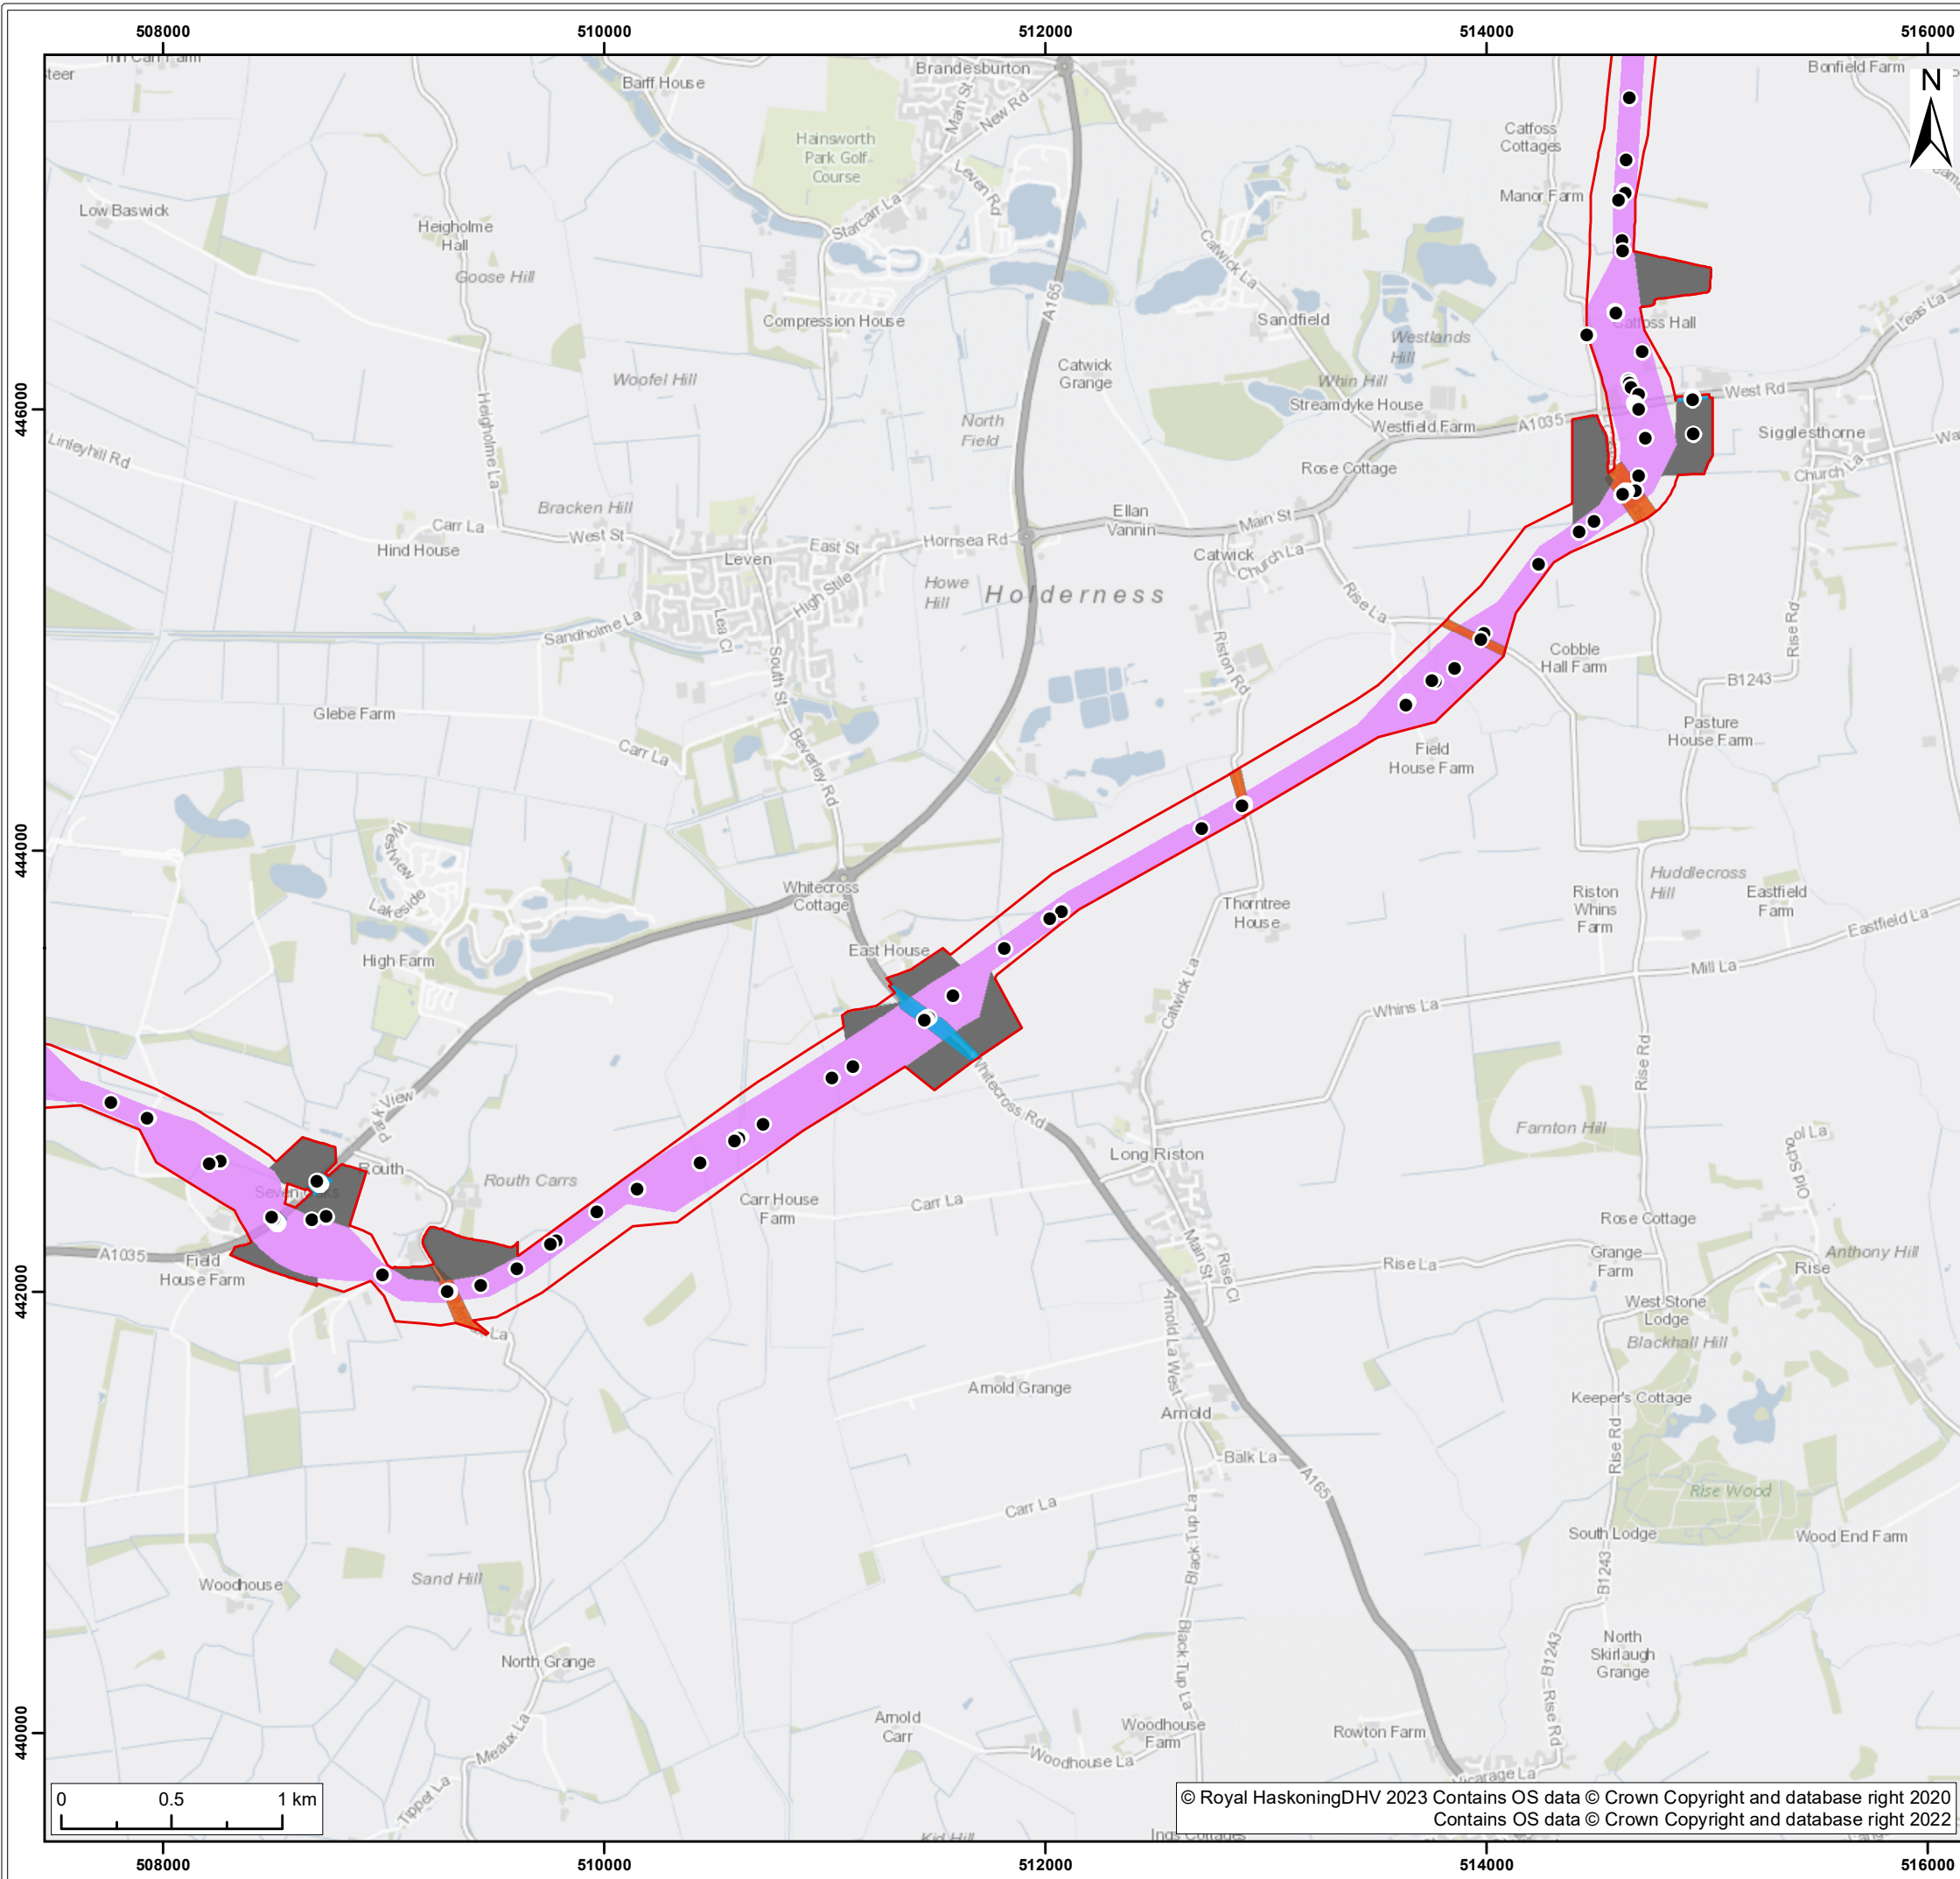

Legend:



- Onshore Development Area
- Obstacle Crossing
- Indicative Preferred 100m Corridor
- Indicative Temporary Construction Compounds
- Indicative Zone Of Off Route Access
- Indicative Road Access Zones
- Indicative Road Crossing Zones

S2	P01	12/05/2023	Suitable for Information	SB	JF	RH
SUI	REV	DATE	DESCRIPTION	DRW	CHK	APR

Title:



Onshore PEIR Boundary

Figure: 5-4d	Drawing No: PC2340-RHD-ON-CR-DR-Z-0345	
Co-ordinate system: British National Grid	Page Size: A3	Scale: 1:30,000
Project: Dogger Bank South Offshore Wind Farms	Report: Preliminary Environmental Information Report	

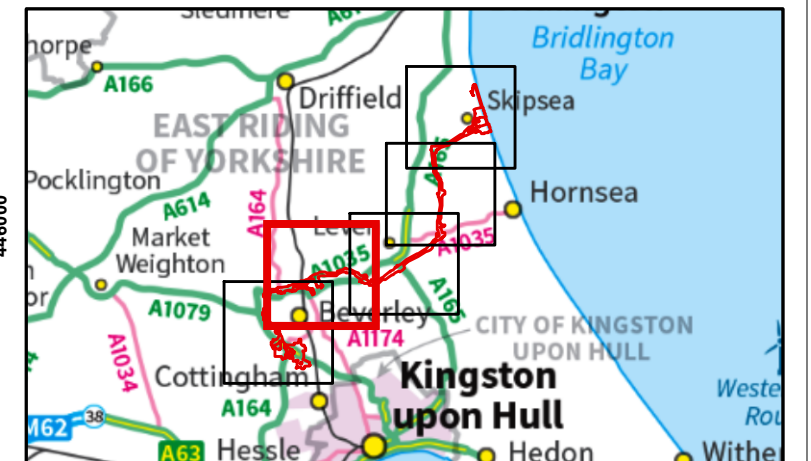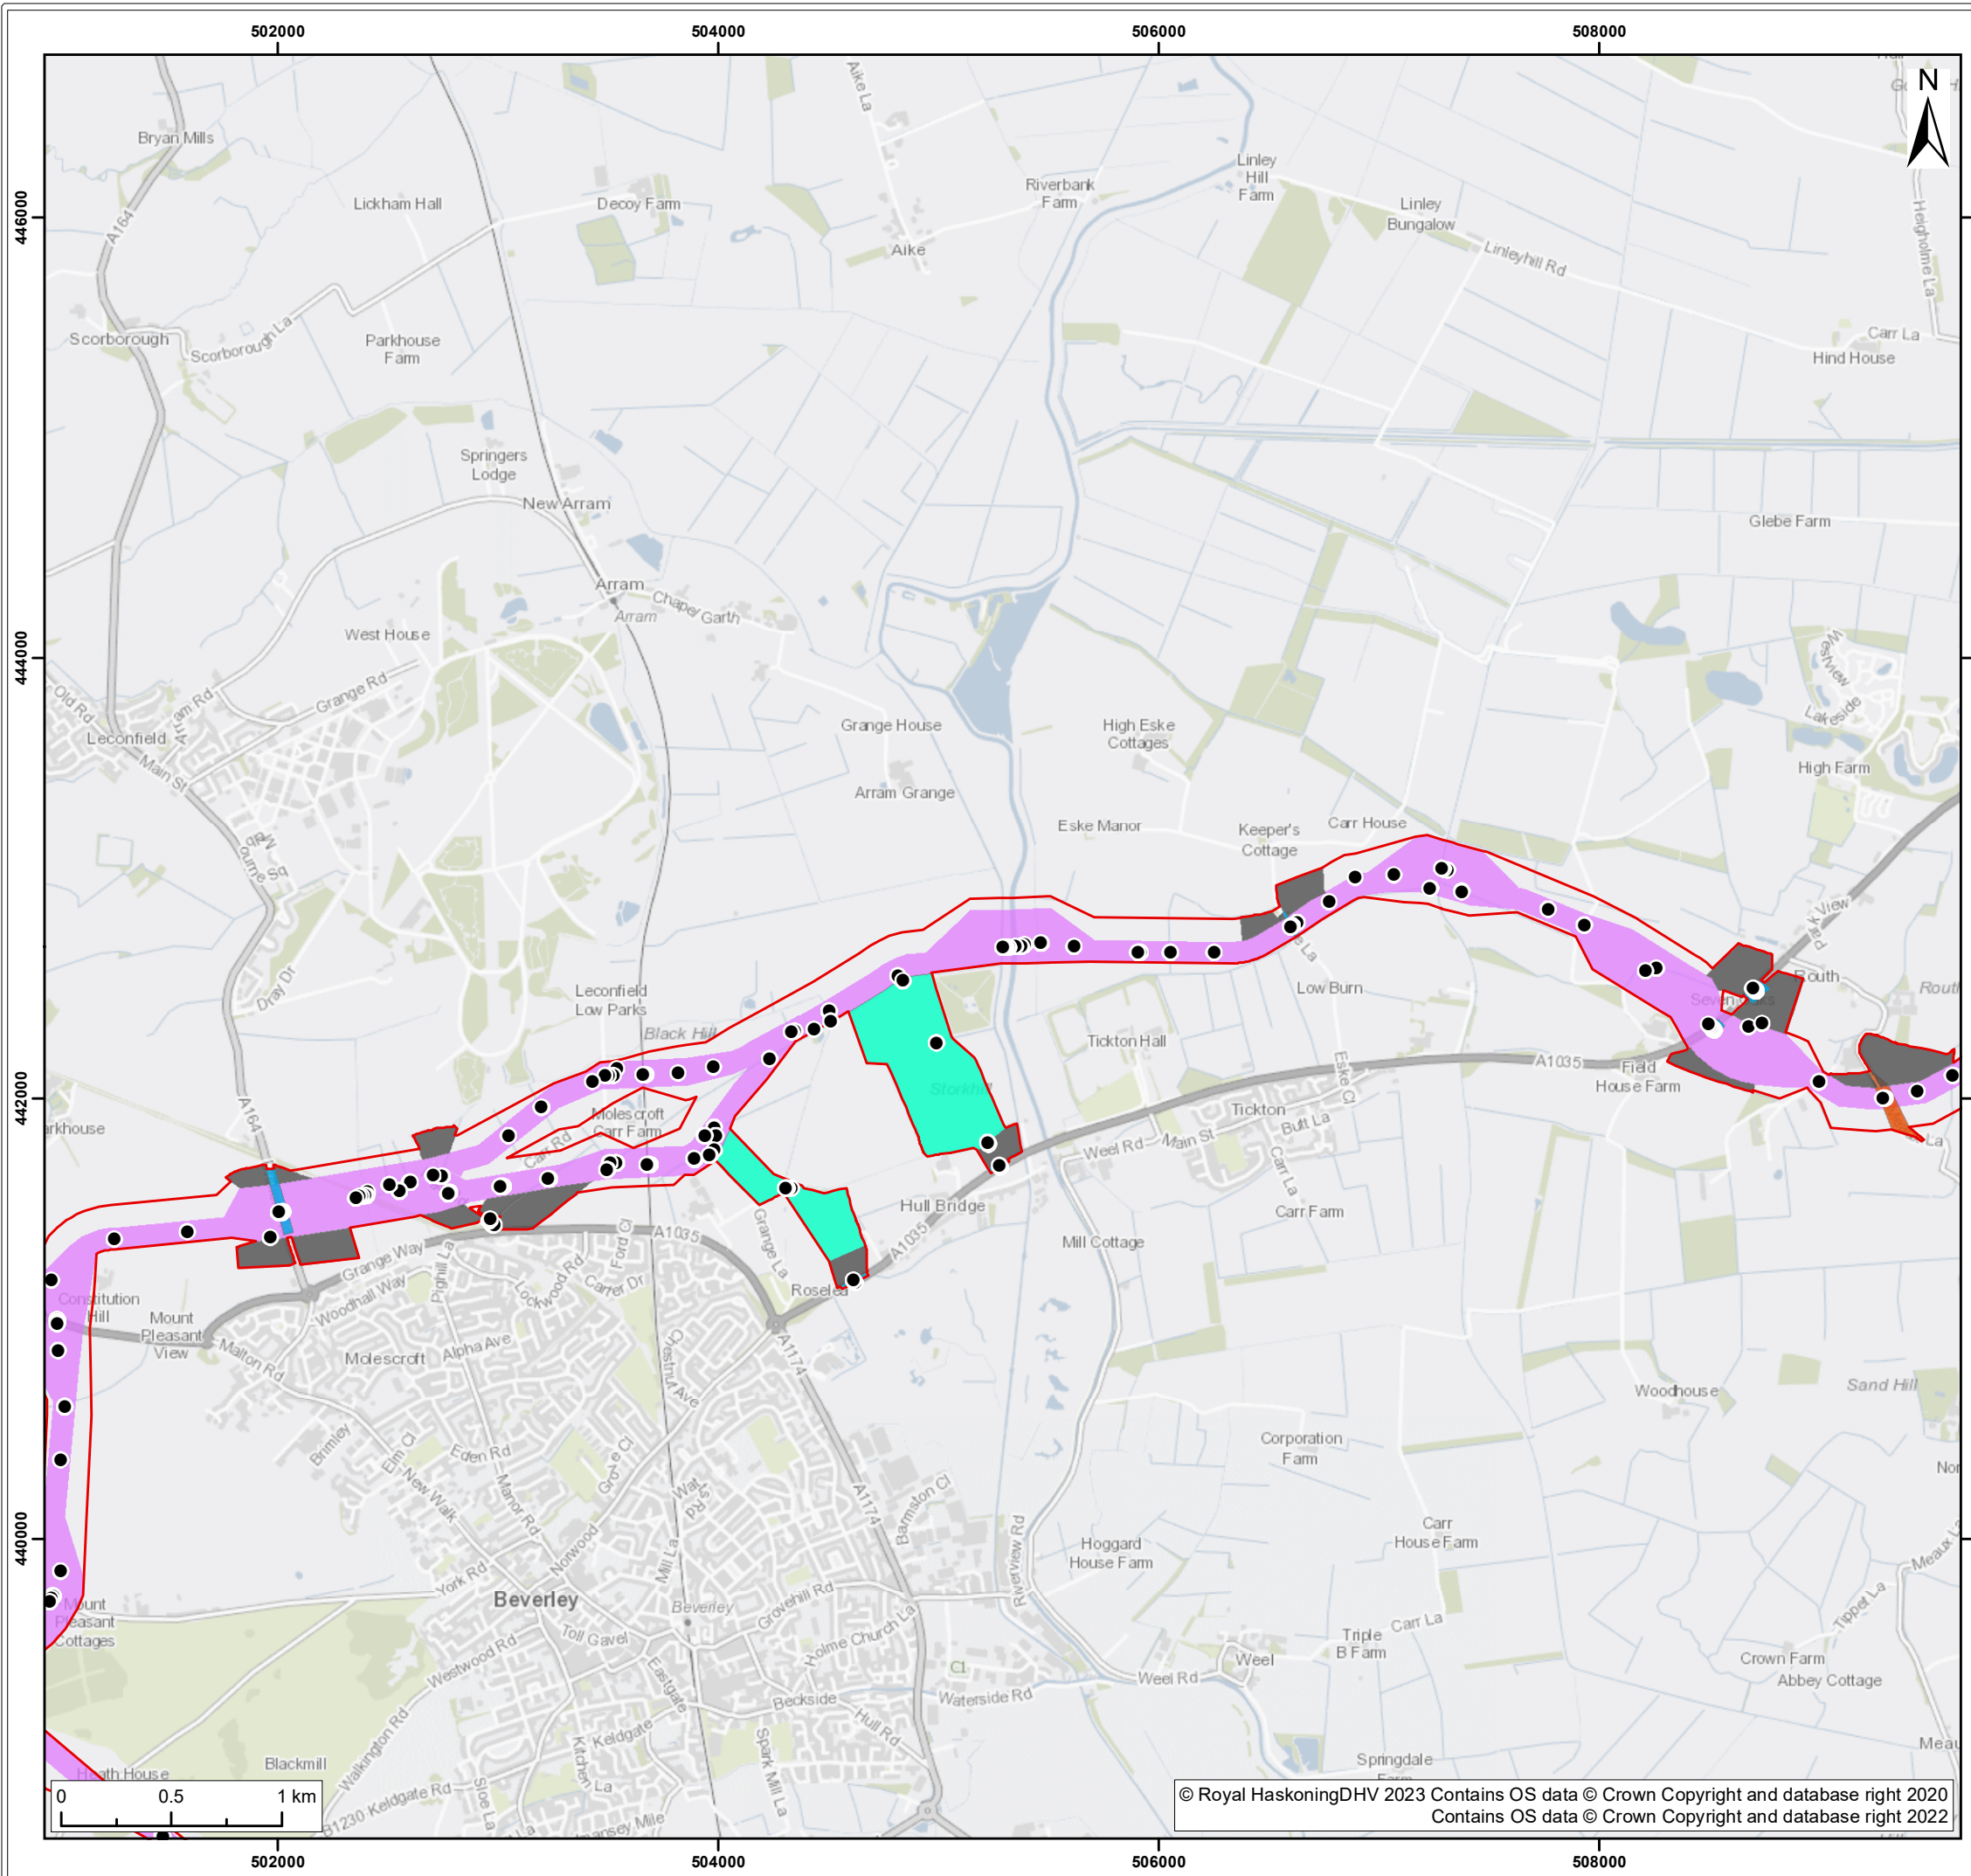

- Legend:
- Onshore Development Area
 - Obstacle Crossing
 - Indicative Preferred 100m Corridor
 - Indicative Temporary Construction Compounds
 - Indicative Zone Of Off Route Access
 - Indicative Road Access Zones
 - Indicative Road Crossing Zones

S2	P01	12/05/2023	Suitable for Information	SB	JF	RH
SUI	REV	DATE	DESCRIPTION	DRW	CHK	APR
Title:						
Onshore PEIR Boundary						
Figure: 5-4e		Drawing No: PC2340-RHD-ON-CR-DR-Z-0345				
Co-ordinate system:			Page Size:	Scale:		
British National Grid			A3	1:30,000		
Project:			Report:			
Dogger Bank South Offshore Wind Farms			Preliminary Environmental Information Report			

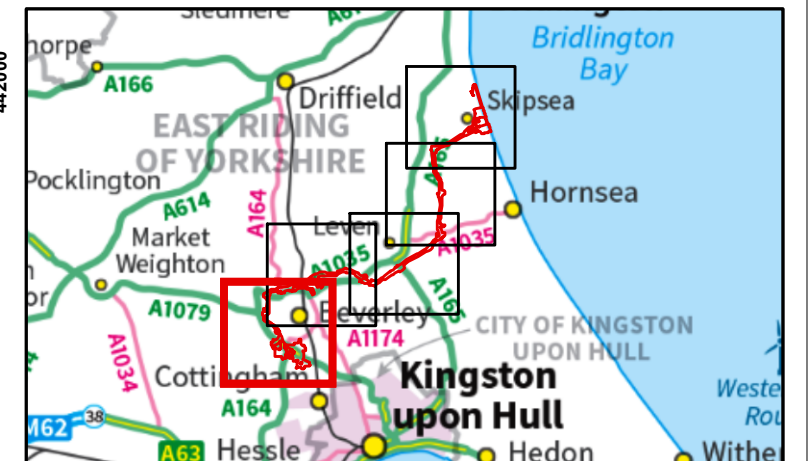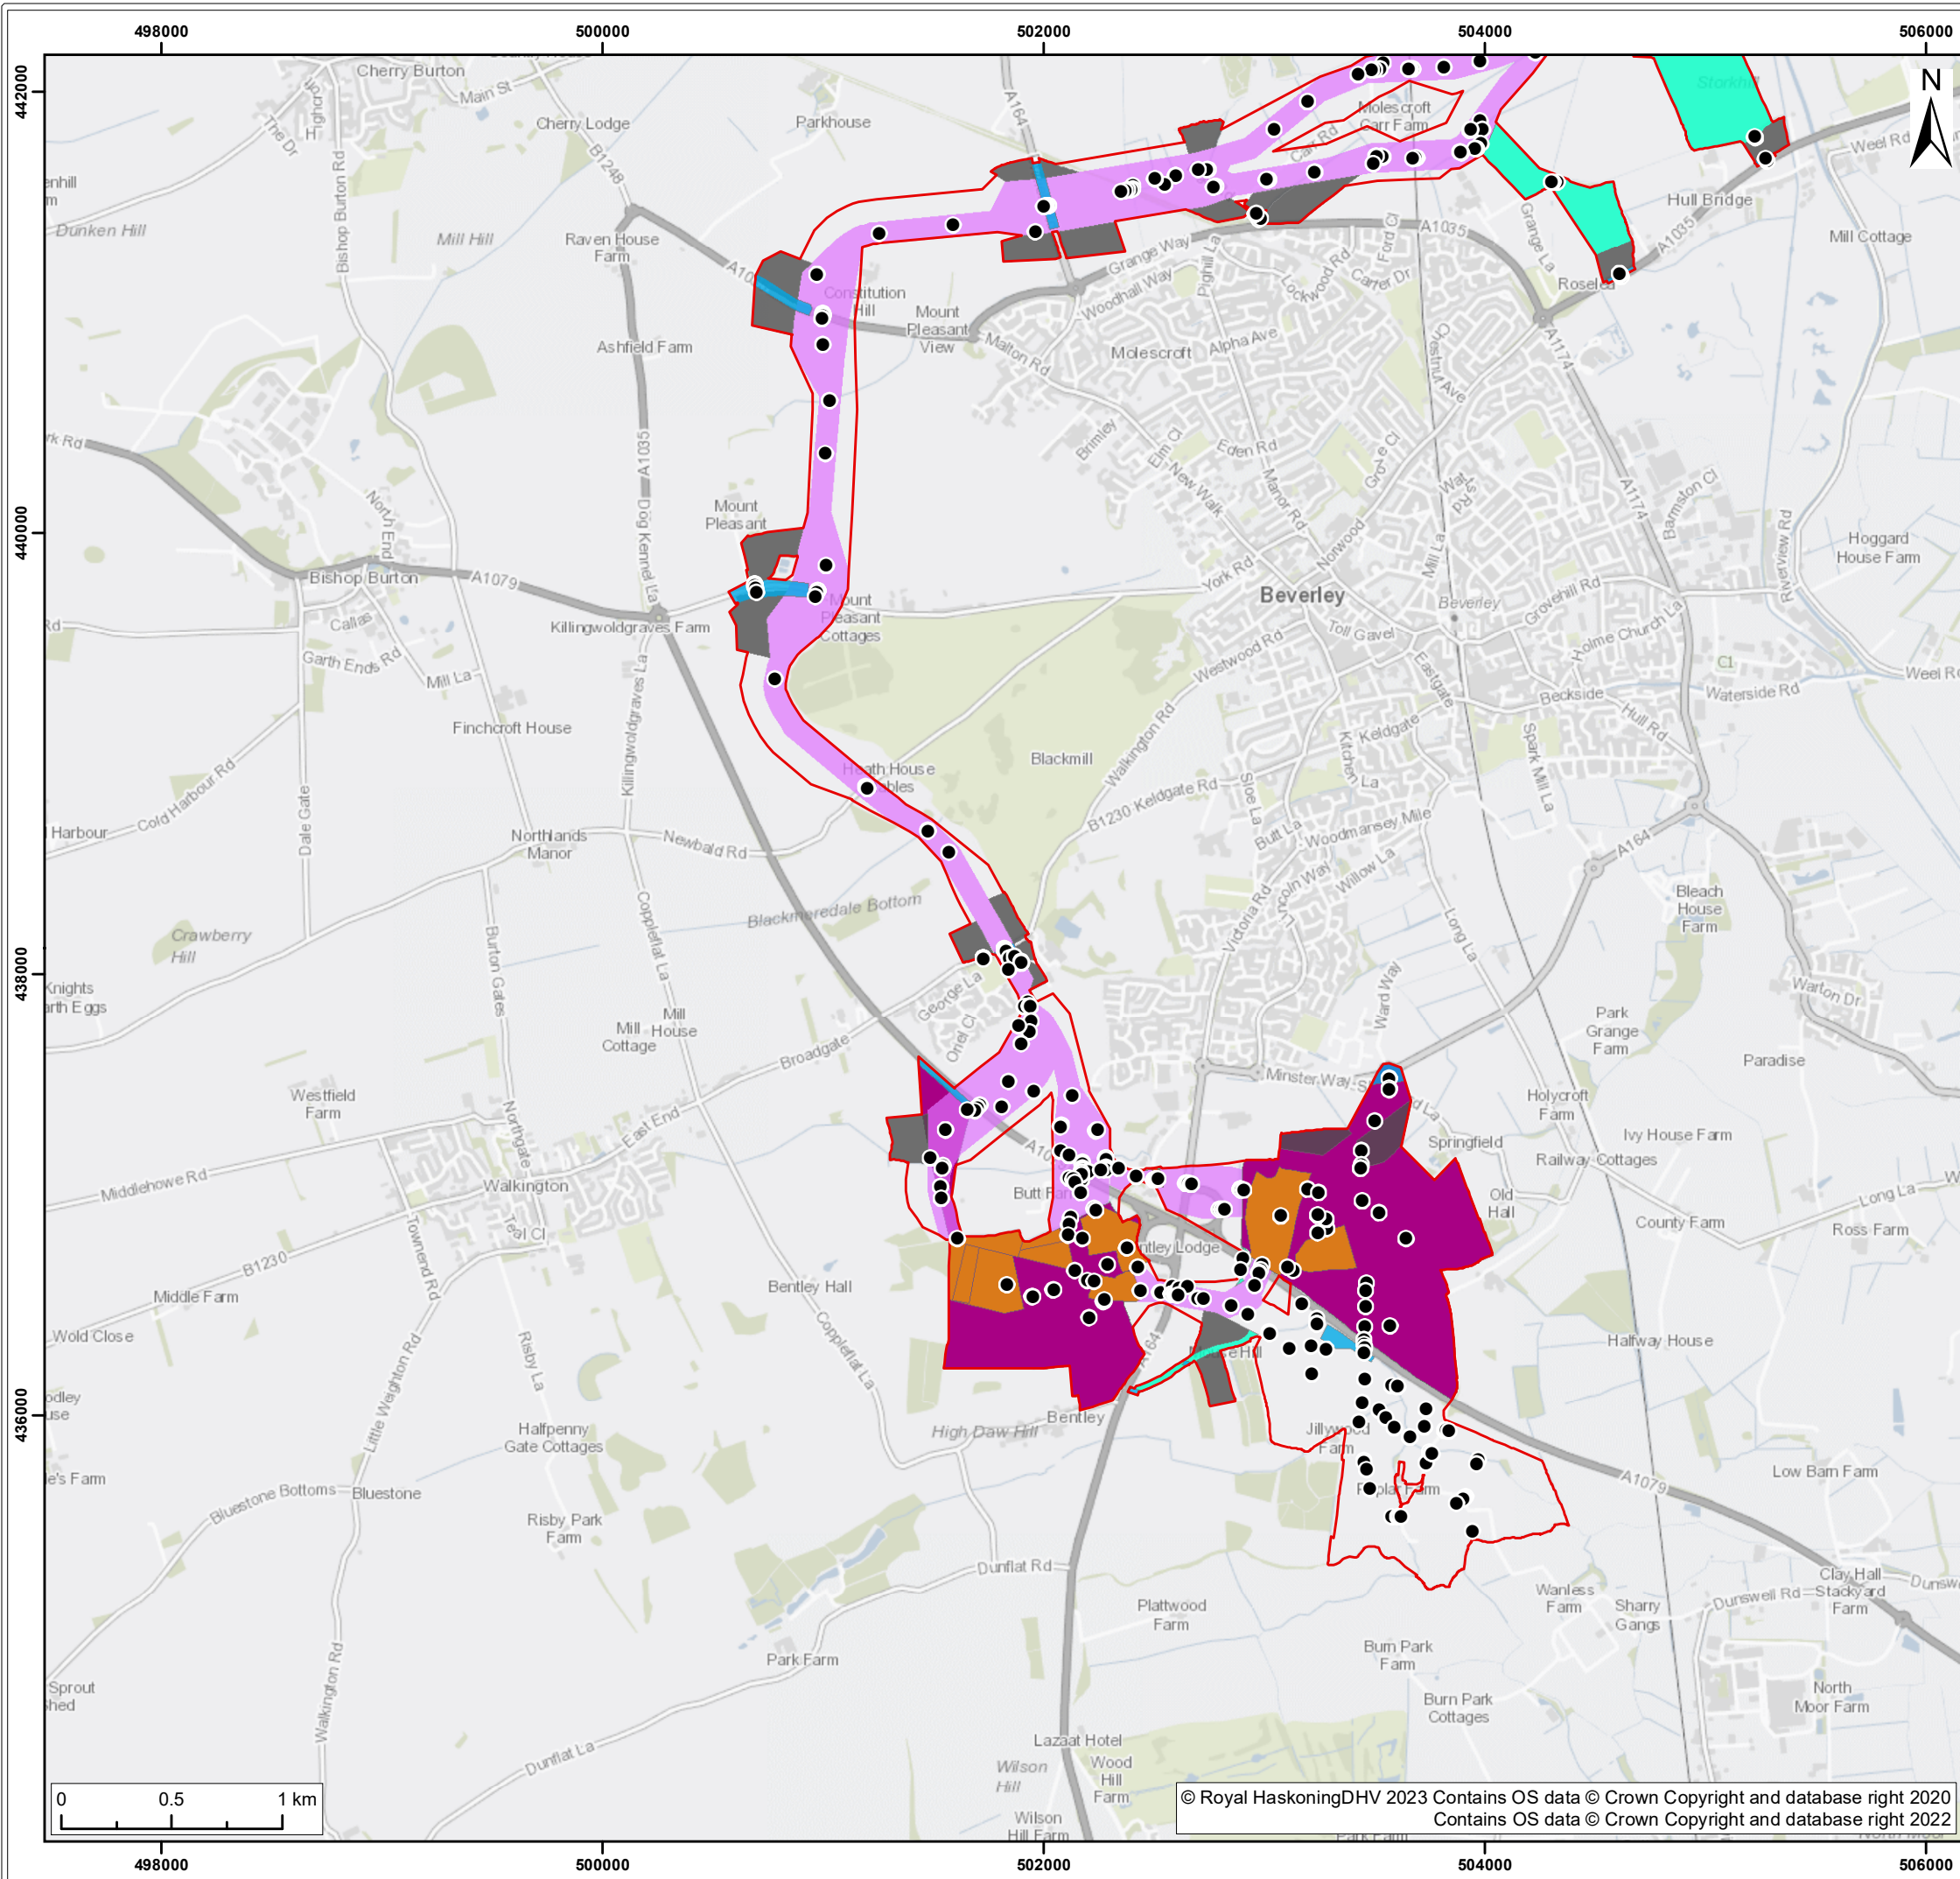

- Legend:
- Onshore Development Area
 - Obstacle Crossing
 - Indicative Substation Temporary Construction Compounds
 - Indicative Preferred 100m Corridor
 - Indicative Temporary Construction Compounds
 - Indicative Zone Of Off Route Access
 - Substation Zones
 - Indicative Road Access Zones
 - Indicative Road Crossing Zones

S2	P01	12/05/2023	Suitable for Information	SB	JF	RH
SUI	REV	DATE	DESCRIPTION	DRW	CHK	APR

Title:

Onshore PEIR Boundary

Figure: 5-4f	Drawing No: PC2340-RHD-ON-CR-DR-Z-0345		
Co-ordinate system: British National Grid		Page Size: A3	Scale: 1:30,000
Project: Dogger Bank South Offshore Wind Farms		Report: Preliminary Environmental Information Report	